A1/A3

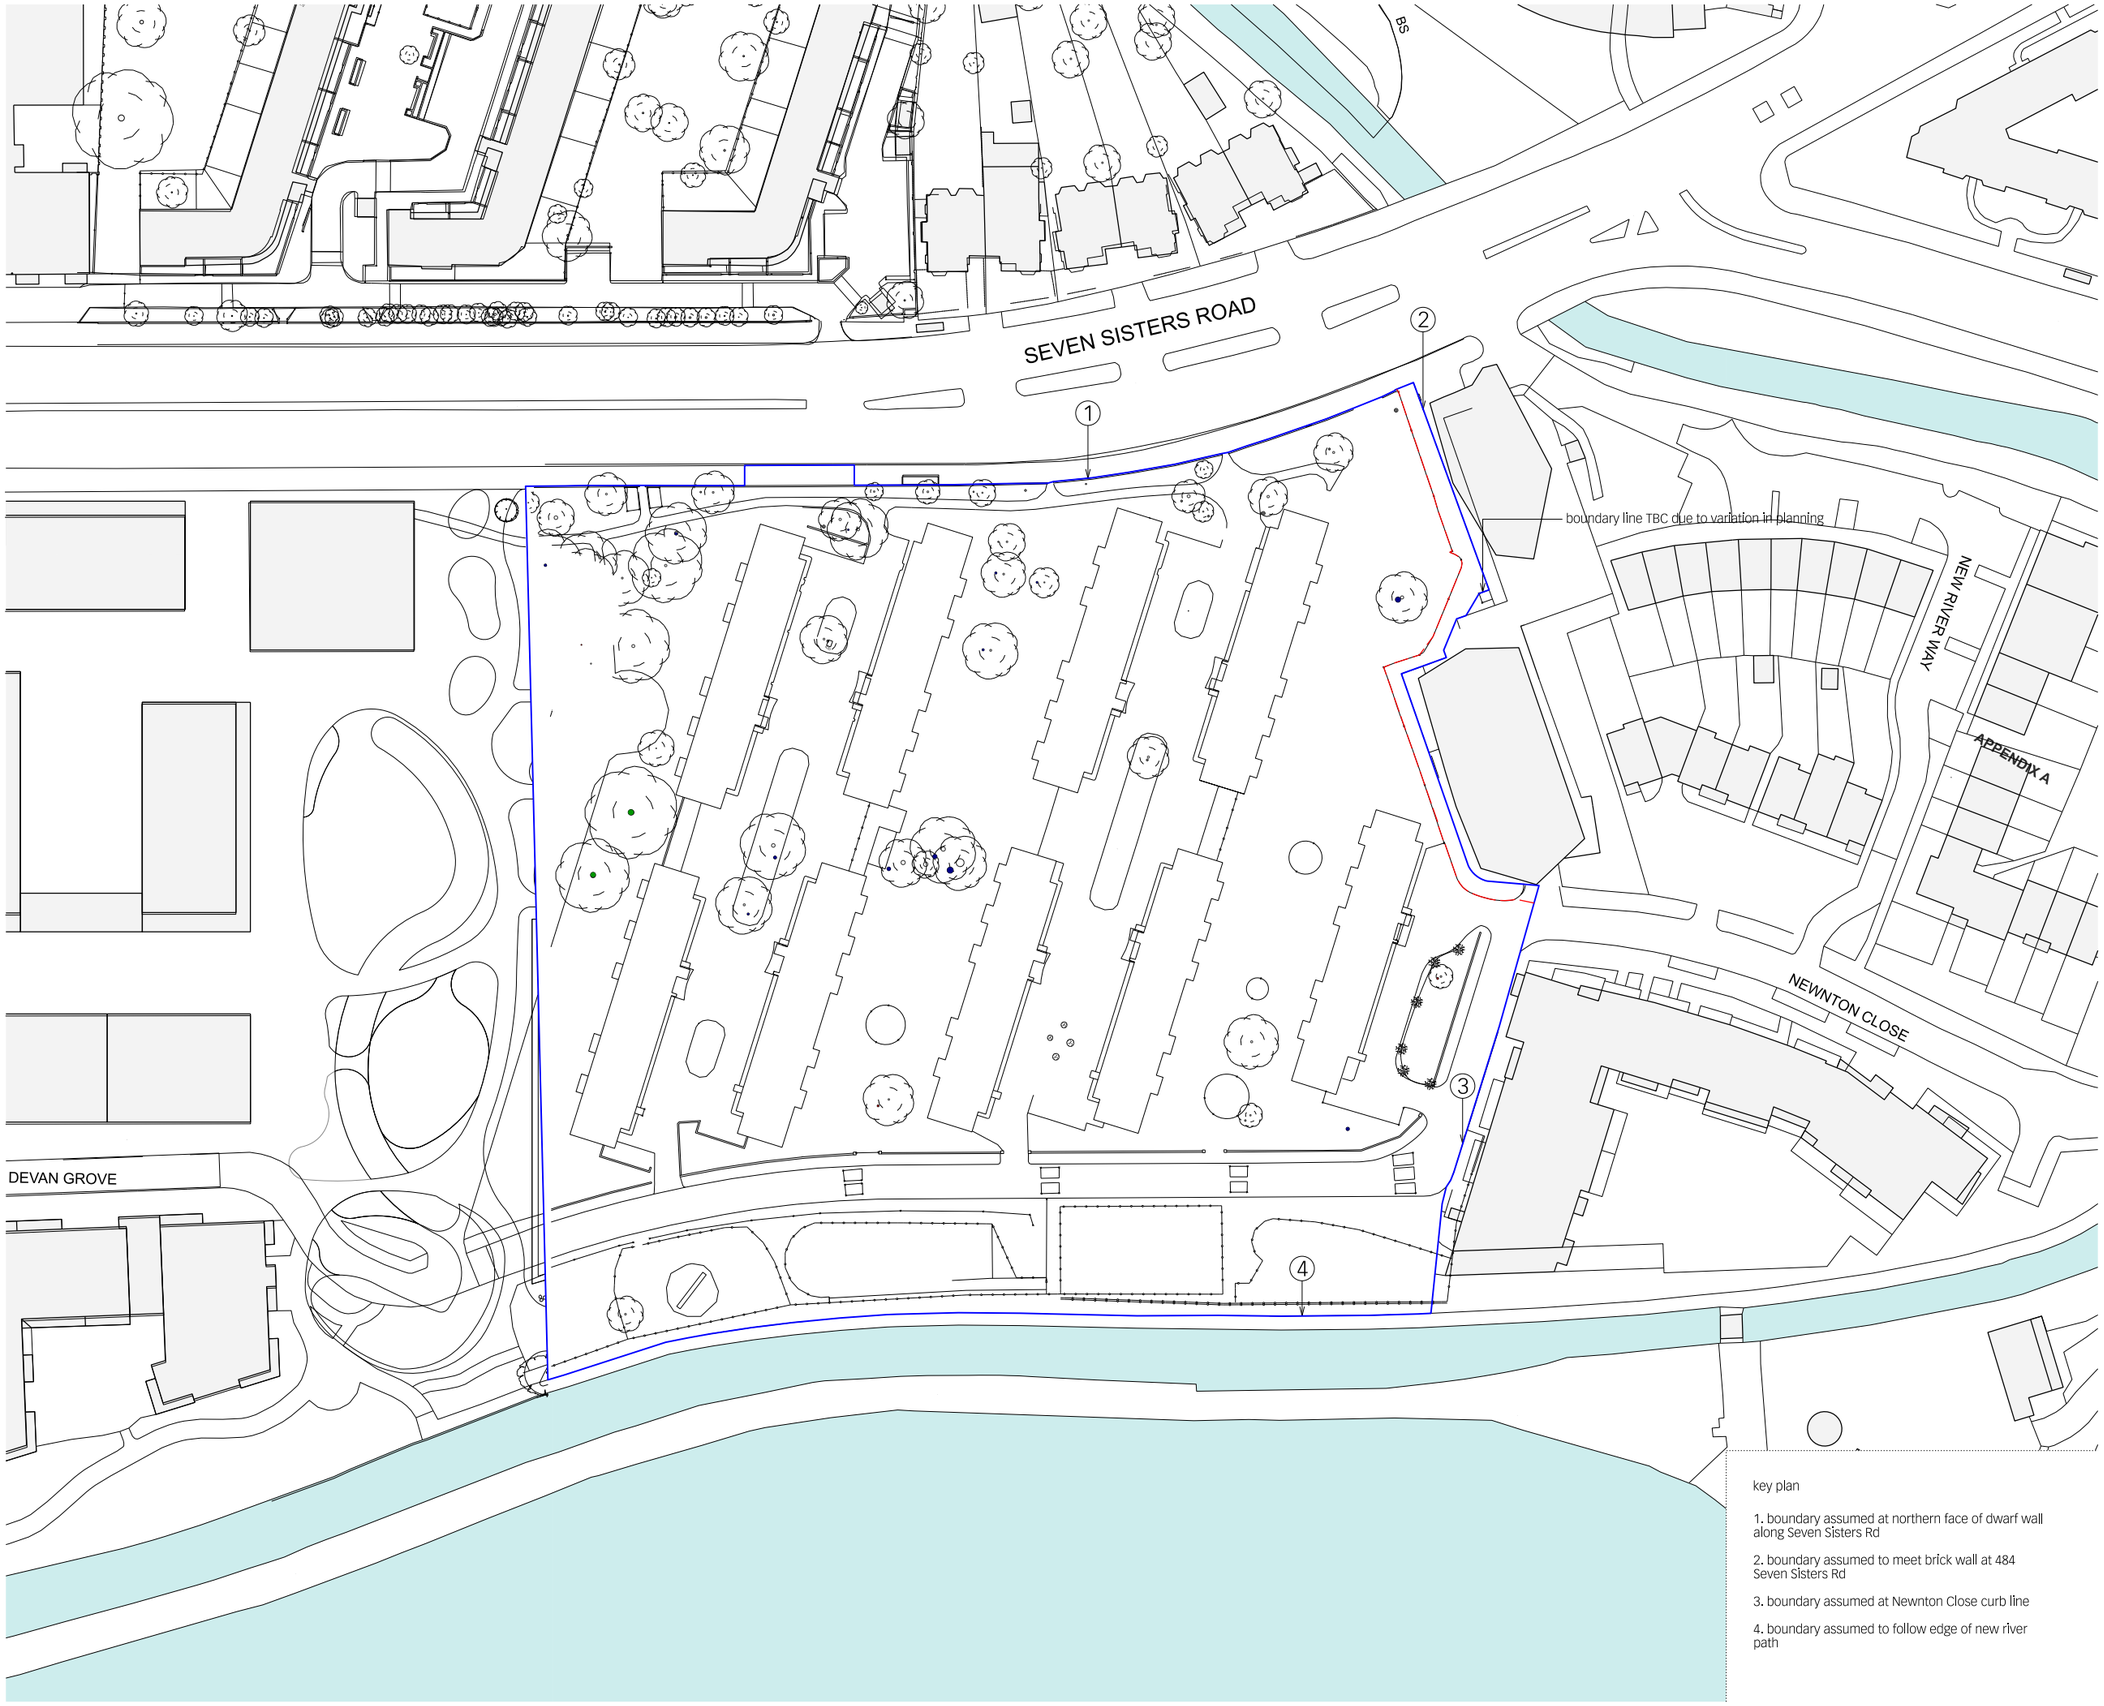

key plan

1. boundary assumed at northern face of dwarf wall along Seven Sisters Rd

2. boundary assumed to meet brick wall at 484 Seven Sisters Rd

3. boundary assumed at Newnton Close curb line

4. boundary assumed to follow edge of new river path

rev date by revisions

notes

- planning application boundary
- land ownership boundary

This drawing is the property of Lifschutz Davidson Sandilands Ltd. No disclosure or copy of it may be made without the written permission of Lifschutz Davidson Sandilands Ltd.
LDS Standard Frame V1 - 11.10

key plan

project

Woodberry Down Phase 5

client

Berkeley Homes (North East London) Ltd

architect

Lifschutz Davidson Sandilands

Island Studios
22 St. Peter's Square
London W6 9NW
United Kingdom
T +44 (0)20 8600 4800
mail@lds-uk.com

drawing title

Phase 5 site boundary

scale at A1	scale at A3	drawn	date
1:500	1:1000	LB	12.25

job no.	drawing	rev.
1182D	X0001	-