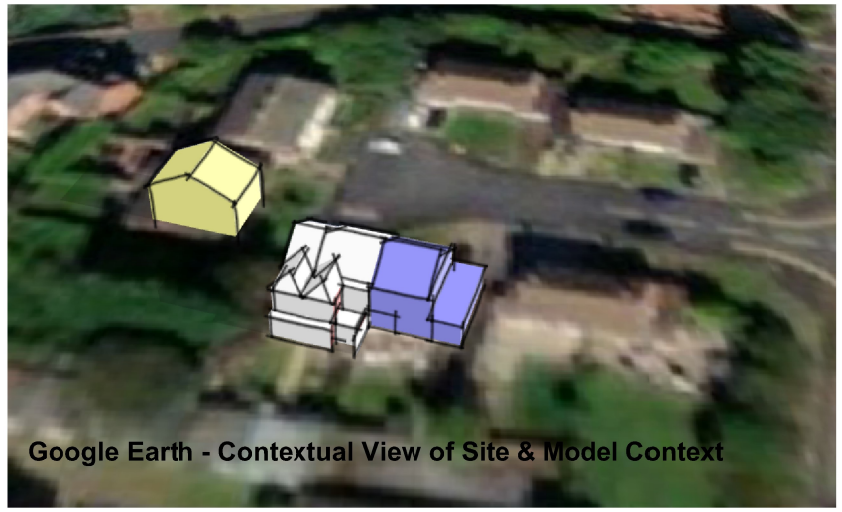

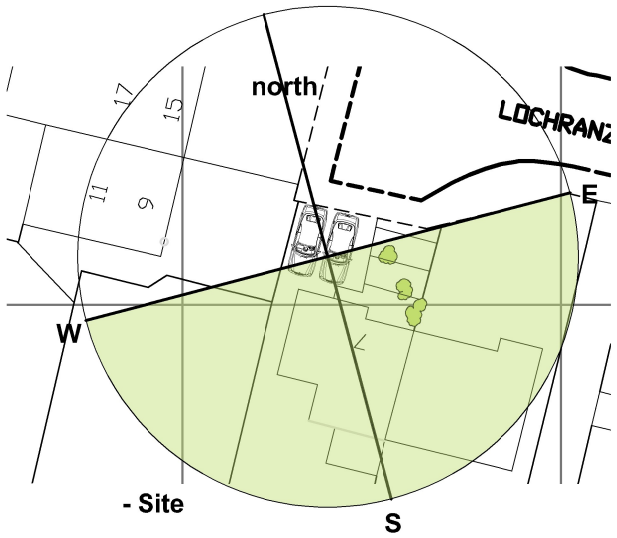

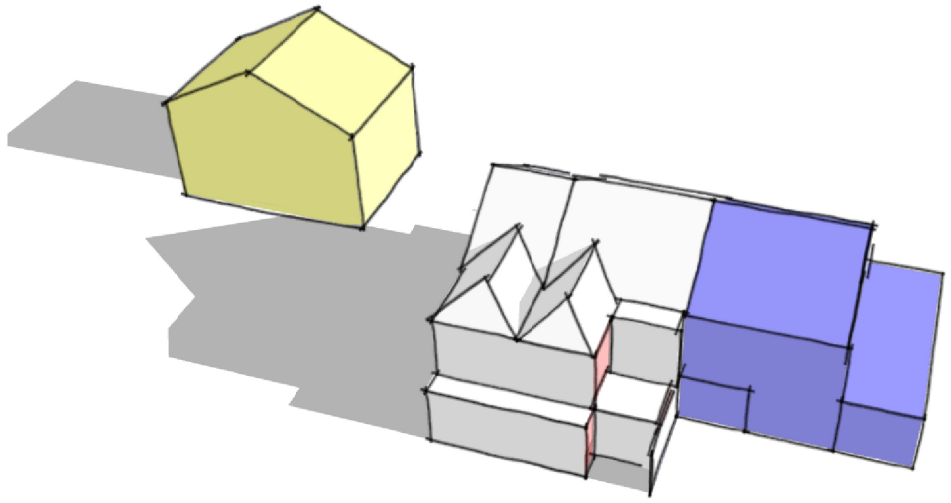

Preliminary Shadow Assessement between application site and Numbers 9,11 (summer season).
The impact of the shadow area illustrated demonstrates there is minimal to no impact of the new extension (No.7) on property numbers 9 and 11.

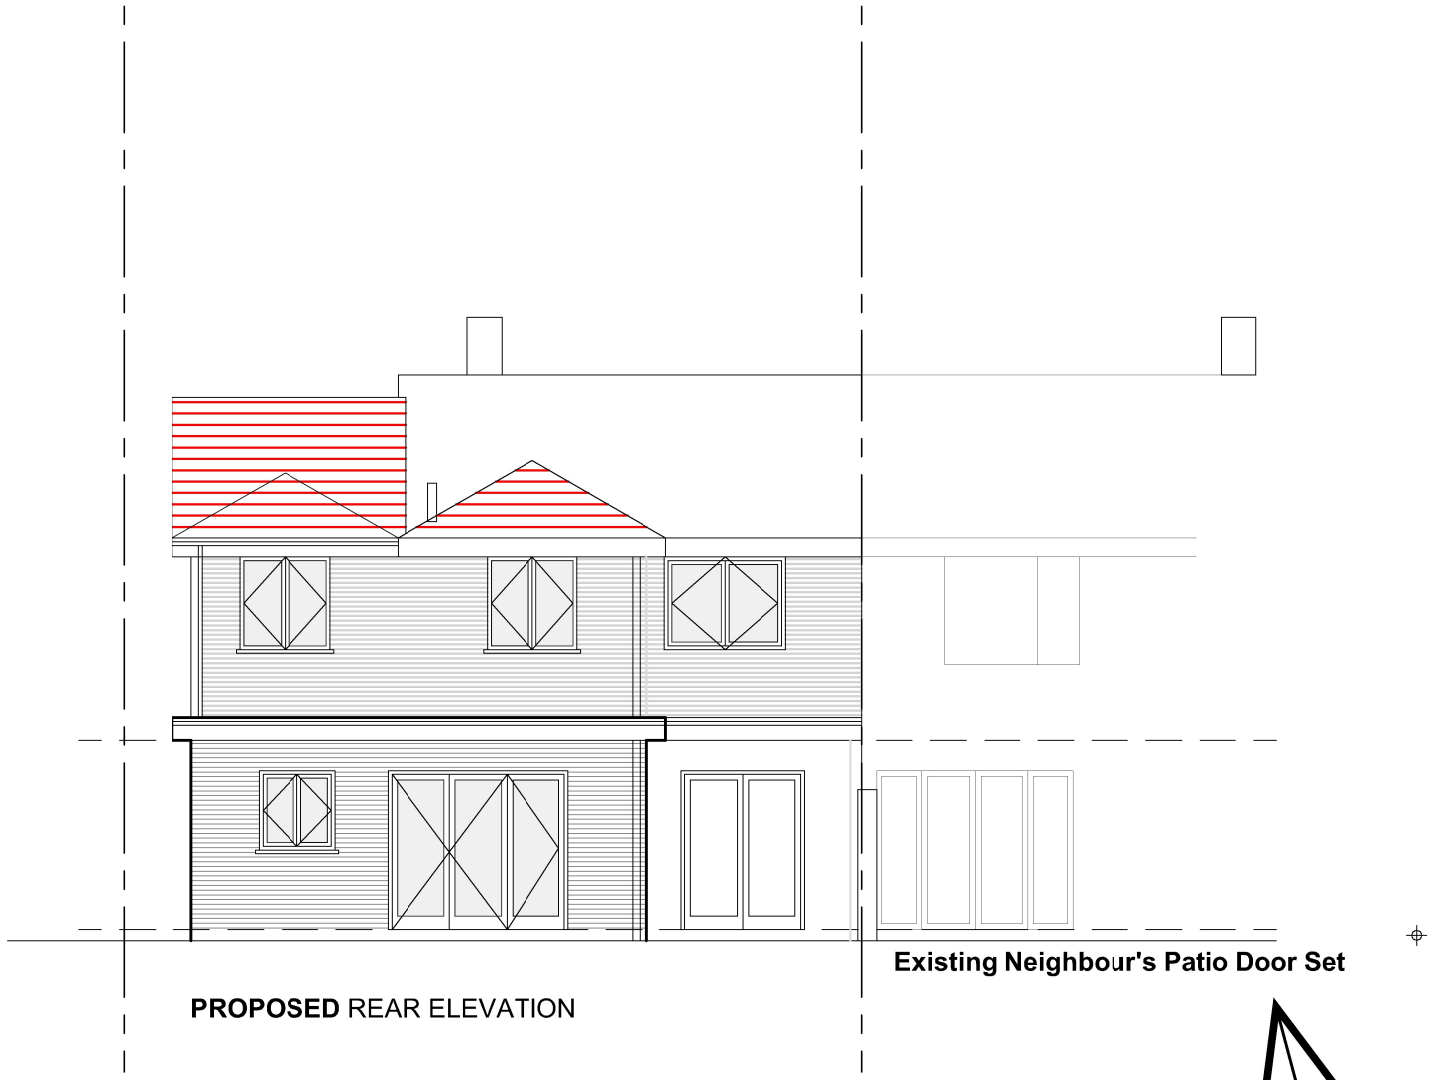

PROPOSED REAR ELEVATION

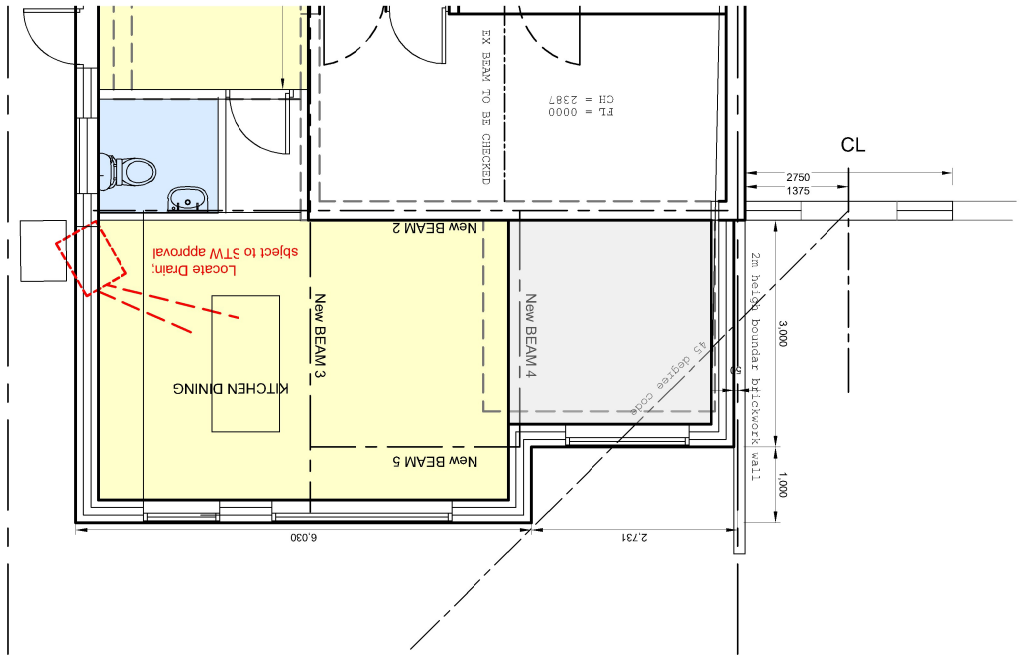

PROPOSED GROUND FLOOR

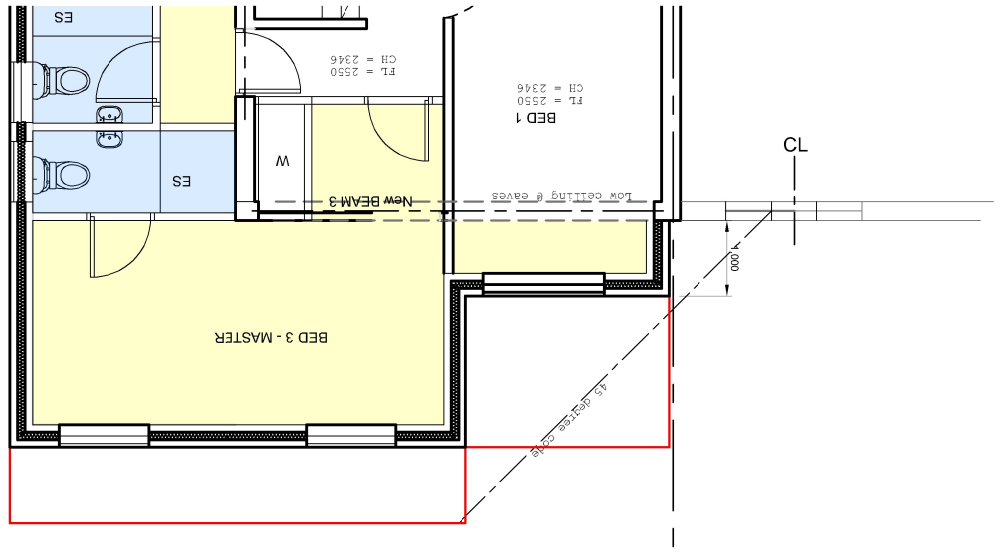

FIRST FLOOR

Scale Bar @ 1:100

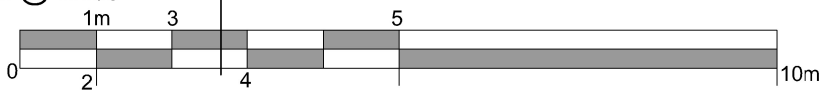

KEY

EXISTING WALLS, SHOWN HATCHED

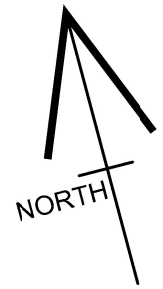

A - 3D Sketch Model with Sun Path assessment — mn 04.05.23

revision — by date

status: PLANNING

scale: 1:100@A3 — drawn: mn

date: 22.12.15 — approved: aa

title: 45 DEGREE CODE

project: 7 LOCHRANZA CROFT, GREAT BARR, B43 7AA

aaxer Architecture for Living
TELEPHONE 07816 454 840
0121 370 1370
www.aaxer.co.uk
E: birmingham@aaxer.co.uk

drawing number: **164**(P)10 — revision: A

C:\Users\Mansoor\OneDrive - Daniel Hurd Associates\Desktop\MN\AA\WJAD\A164\A164 Rev B3.dwg, 05/05/2023 11:18:54, Microsoft Print to PDF