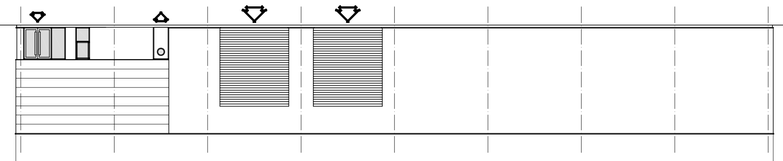

proposed rear elevation

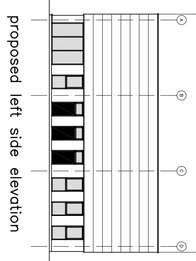

proposed left side elevation

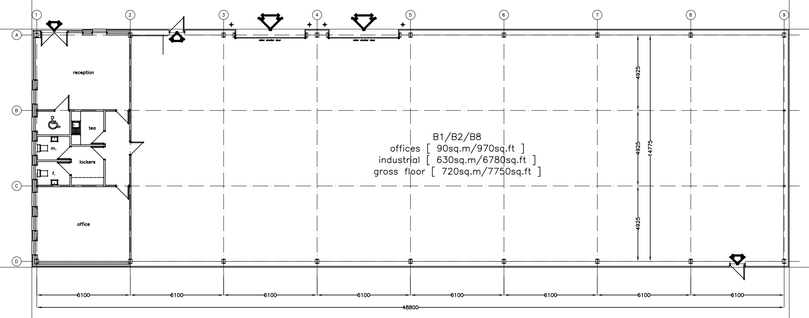

proposed ground floor plan

SCALE 0 5M 10M

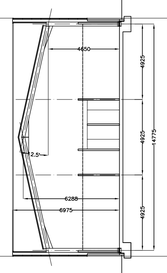

typical section

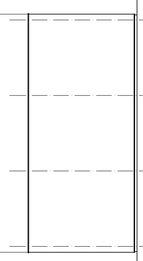

proposed right side elevation

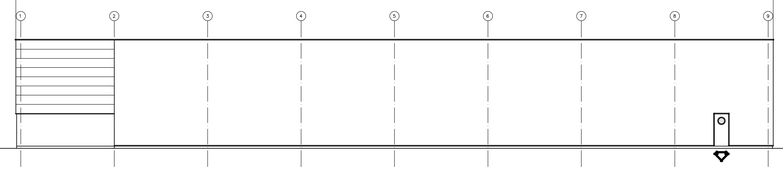

proposed front elevation

REVISIONS

REV.B	11:09:25	MEZZANINE REMOVED
REV.A	04:10:21	MEZZANINE FLOOR ADDED

HOMEWOOD

S M ARCHITECTURAL LIMITED
T/AS HOMEWOOD DESIGN
'THE COACH HOUSE'
BURLEIGH LODGE
BURLEIGH DRIVE
OFF SUTTON ROAD
MILE OAK
TAMWORTH
STAFFORDSHIRE
B78 3PE

T : 01827 55503
E : INFO@HOMEWOODESIGN.CO.UK
W : WWW.HOMEWOODESIGN.COM

CLIENT:
AMPHION CONSTRUCTION

PROJECT:
INDUSTRIAL DEVELOPMENT
LAND @ SUMMERTON RD.
OLDBURY

DRAWING TITLE:
PROPOSED PLANS &
ELEVATIONS

PLANNING DRAWING

SCALE 1:200 @ A1	CHECKED
DATE SEPT.2025	DRAWN BY EC

DWG.NO 1179	02	REV. B