0m 1m 2m 3m 4m 5m

VISUAL SCALE 1:50 @ A1

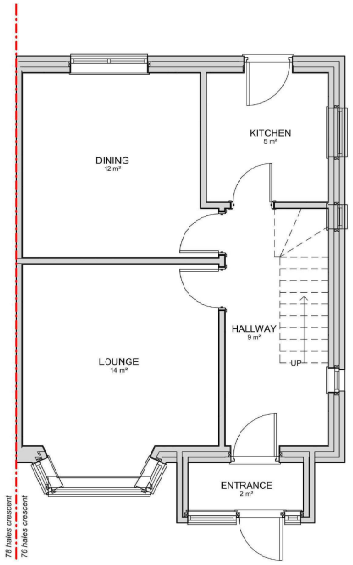

1 0 - EXISTING GROUND FLOOR PLAN
1 : 50

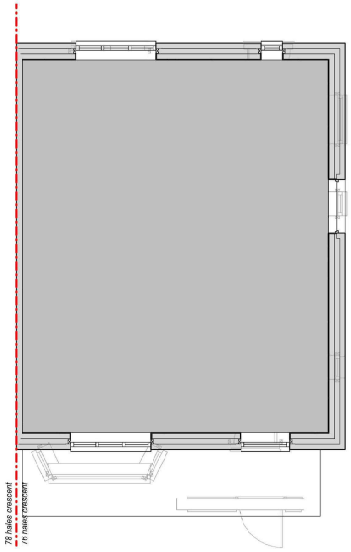

2 1- EXISTING FIRST FLOOR PLAN
1 : 50

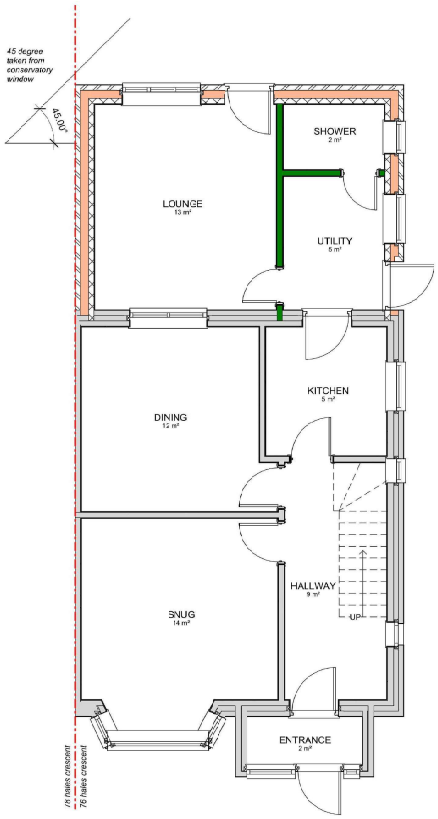

3 0 - PROPOSED GROUND FLOOR PLAN
1 : 50

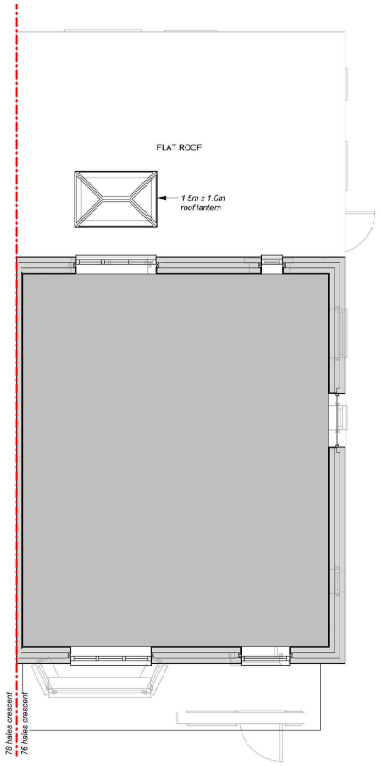

4 1 - PROPOSED FIRST FLOOR PLAN
1 : 50

General Notes:

All dimensions & levels to be confirmed prior to commencement of on-site installation and ordering of materials.

Drawings will be issued for construction once approved, do not proceed with construction until this drawing clearly states "CONSTRUCTION ISSUE".

This drawing is copyrighted, reproduction or duplication of this drawing without the consent of Hayat Planning & Design Ltd is prohibited.

NEIGHBOURING PROPERTY

PROPOSED INTERNAL WALLS

PROPOSED EXTERNAL WALLS

Rev	Description	Drawn	Checked	Date
PC1	FIRST ISSUE	FA	LPA	22.09.25

Drawing Status:
PLANNING

HAYAT
PLANNING & DESIGN LTD

[redacted]

Client :
[redacted]

Project :
76 HALES CRESCENT, SMETHWICK
B67 6QS

Drawing Title :
EXISTING - PROPOSED PLANS

Drawn By:	Checked By:	Date :
FA	LPA	22.09.25

Scale : 1 : 50 @ A1

Drawing No : 25 072-HAY-DR-A-0003

Rev: PC1