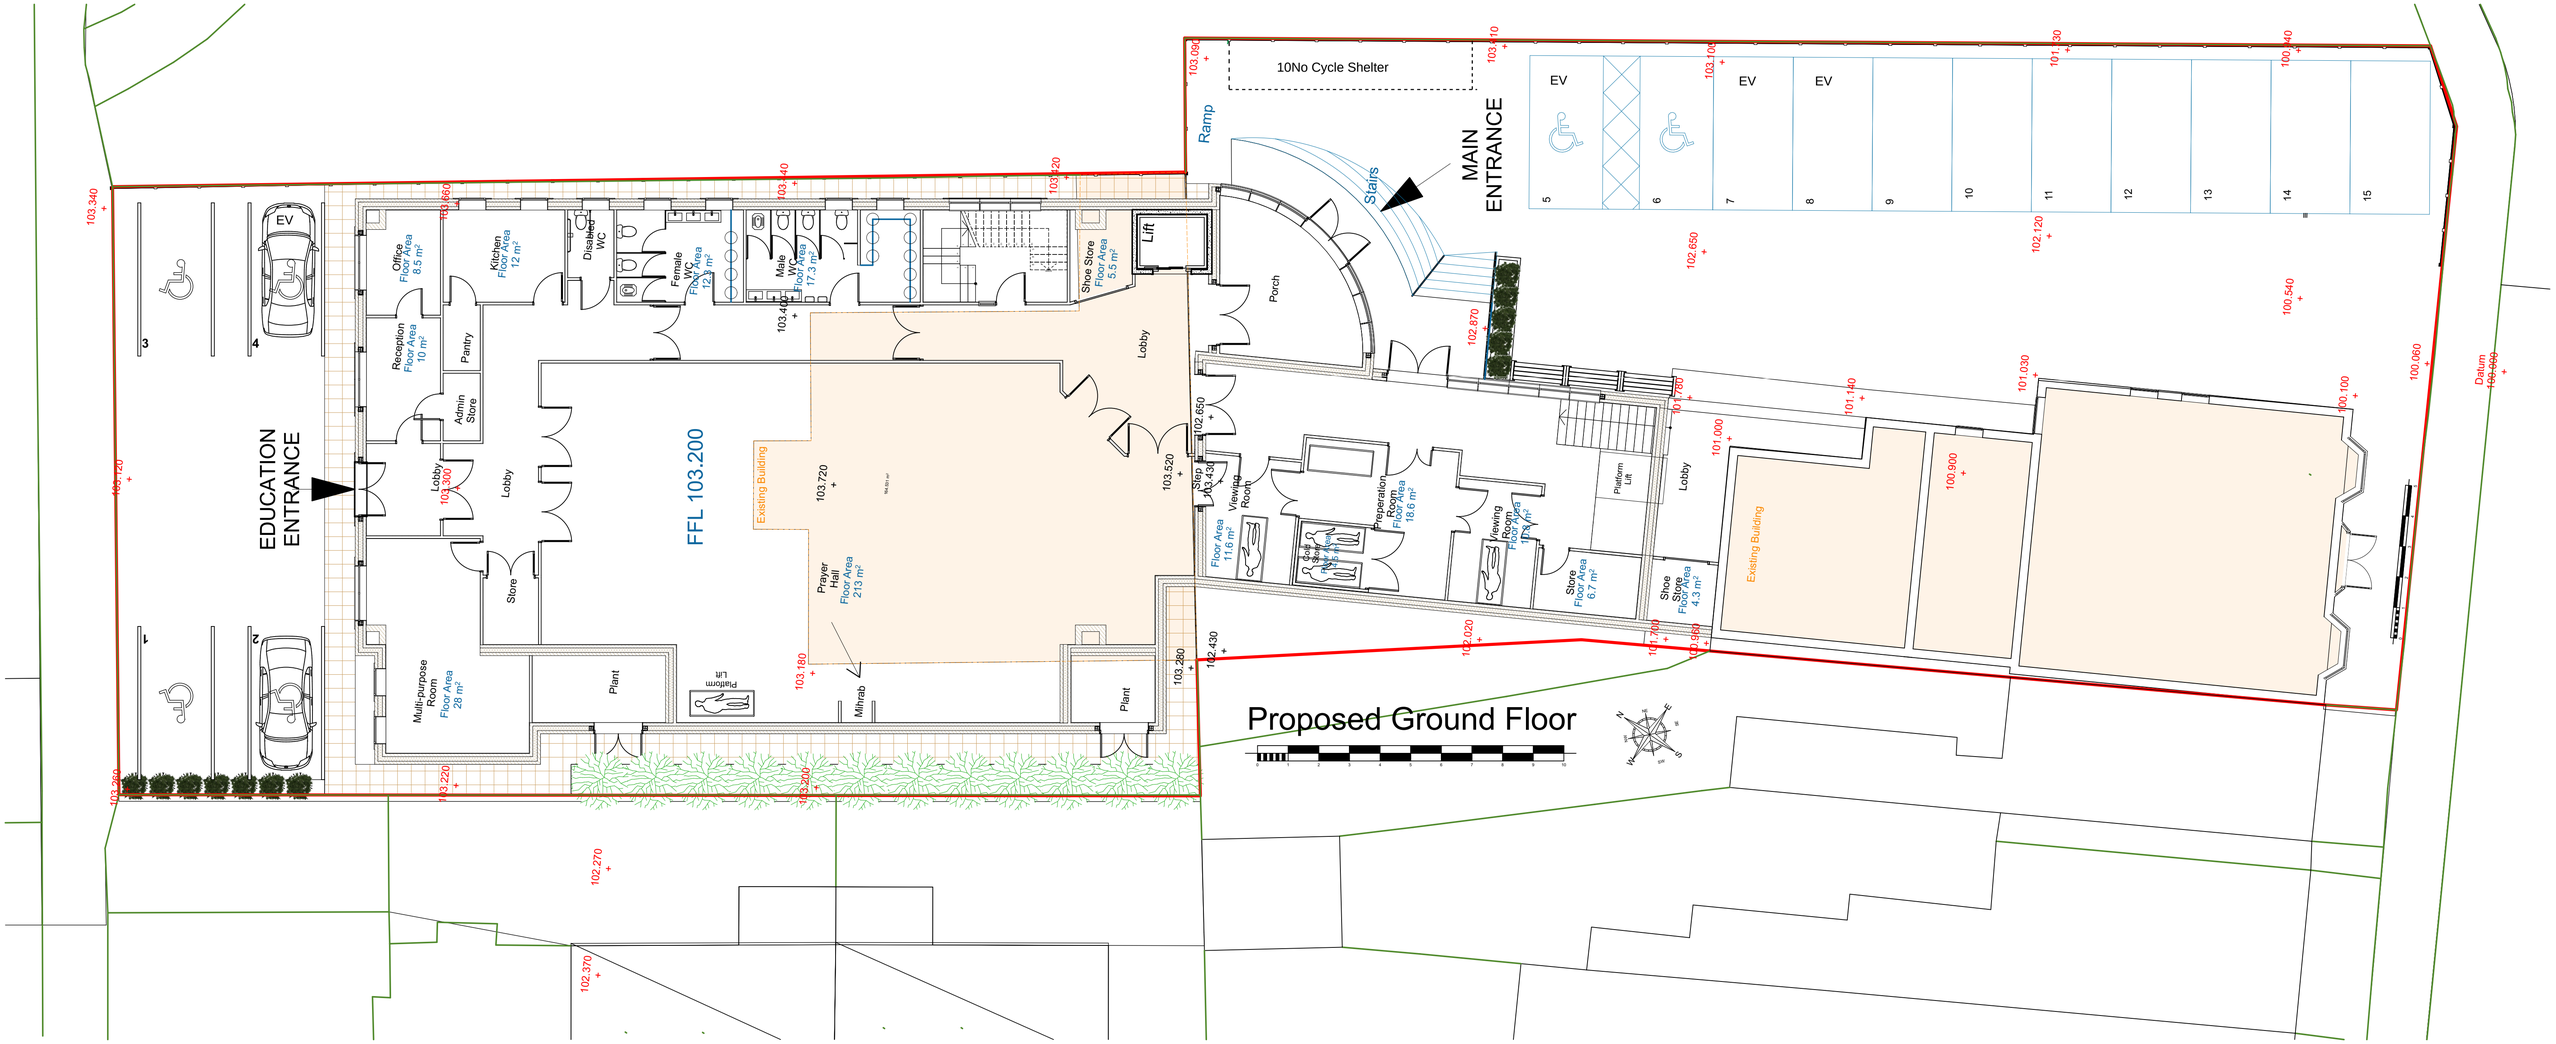

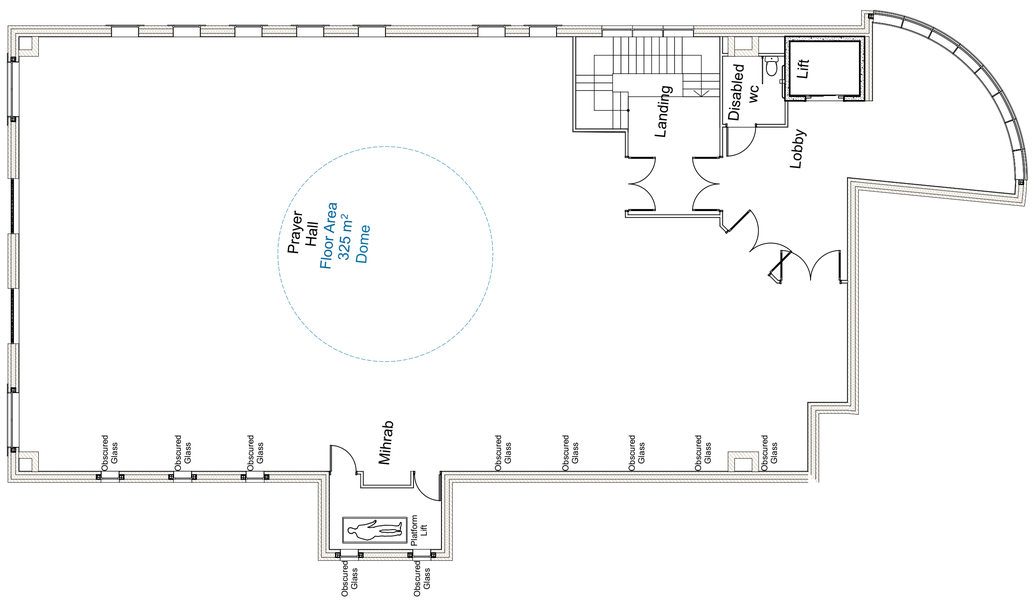

Proposed First Floor

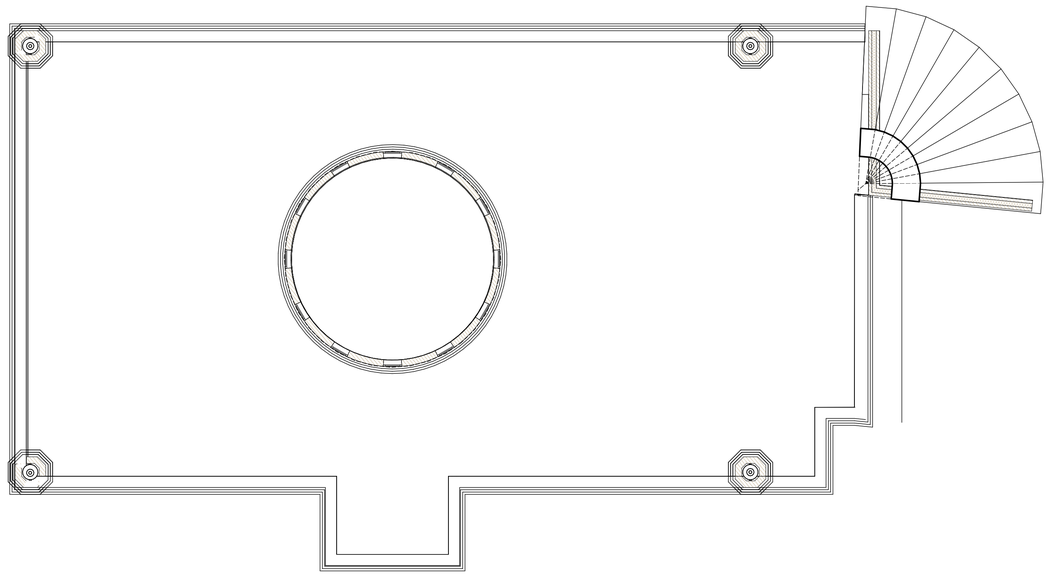

Proposed Roof

TDF Design Architectural

202 Spies Lane, Halesowen,
West Midlands, B62 9SW

Tel: 0121 602 6581
Mobile: 07973 663290
Email: info@tdfdesign.co.uk

24 Gate Street
Tipton
WEST MIDLANDS
DY4 4SP

Project	PROPOSED EXTENSION TO PLACE OF WORSHIP			
Drawing No	2282.03	A1	Date	Oct 2023
Scale	1:100		Drawn	MF

This document and its design content is copyright © of TDF Design Limited and should not be reproduced in part or whole without permission. It shall be read in conjunction with all other associated project information including models, specifications, schedules and related consultants documents. All dimensions to be checked on site. Immediately report any discrepancies, errors or omissions on this document to the Originator. If in doubt ASK.

Rev	Comment	Date
a	Existing building highlighted	20-5-25
b	Cyle shelter and EV points Shown	22 - 12-25

2282 - Draft - Rev 03