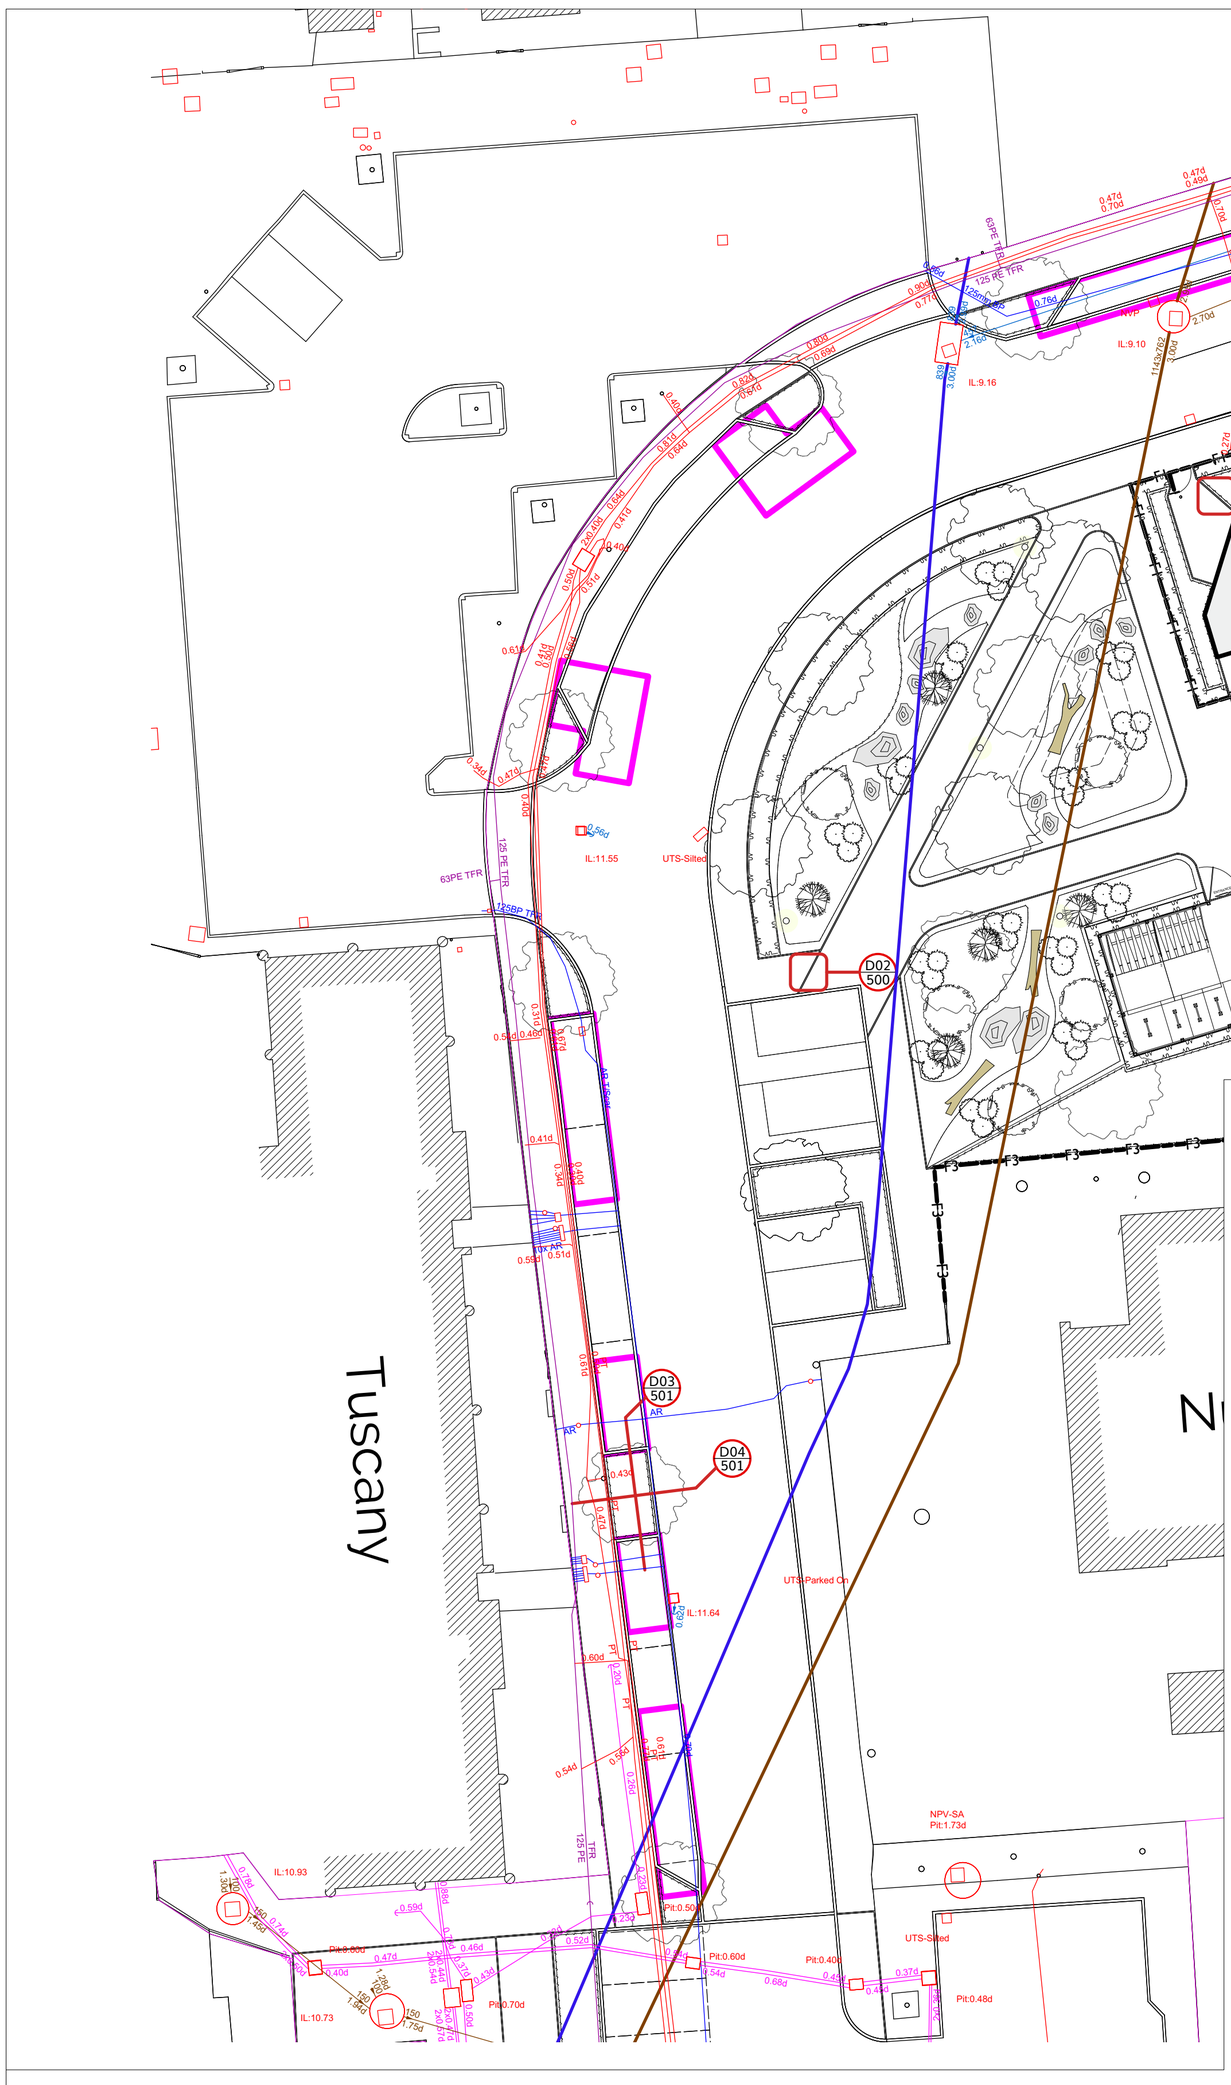

04 501 Tree Pit & Surrounding Paving
Scale: 1:20

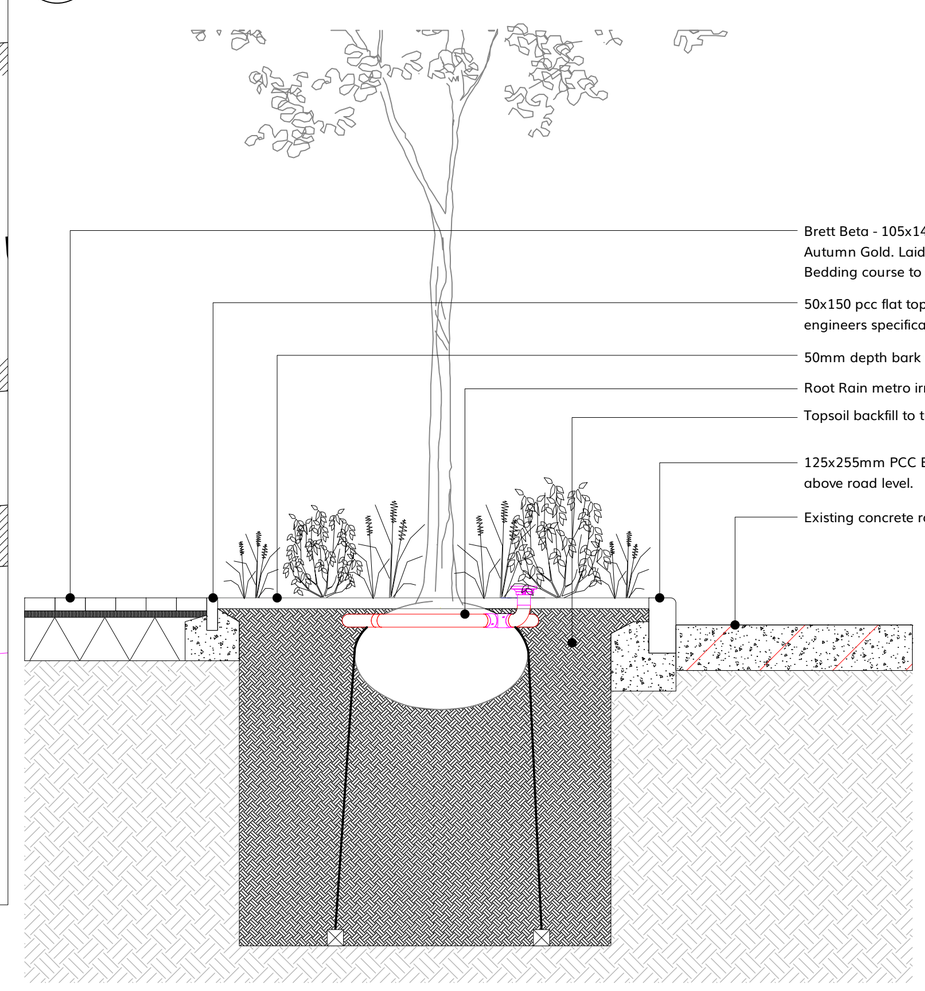

03 501 Tree Pit & Root Space Soil Structure
Scale: 1:20

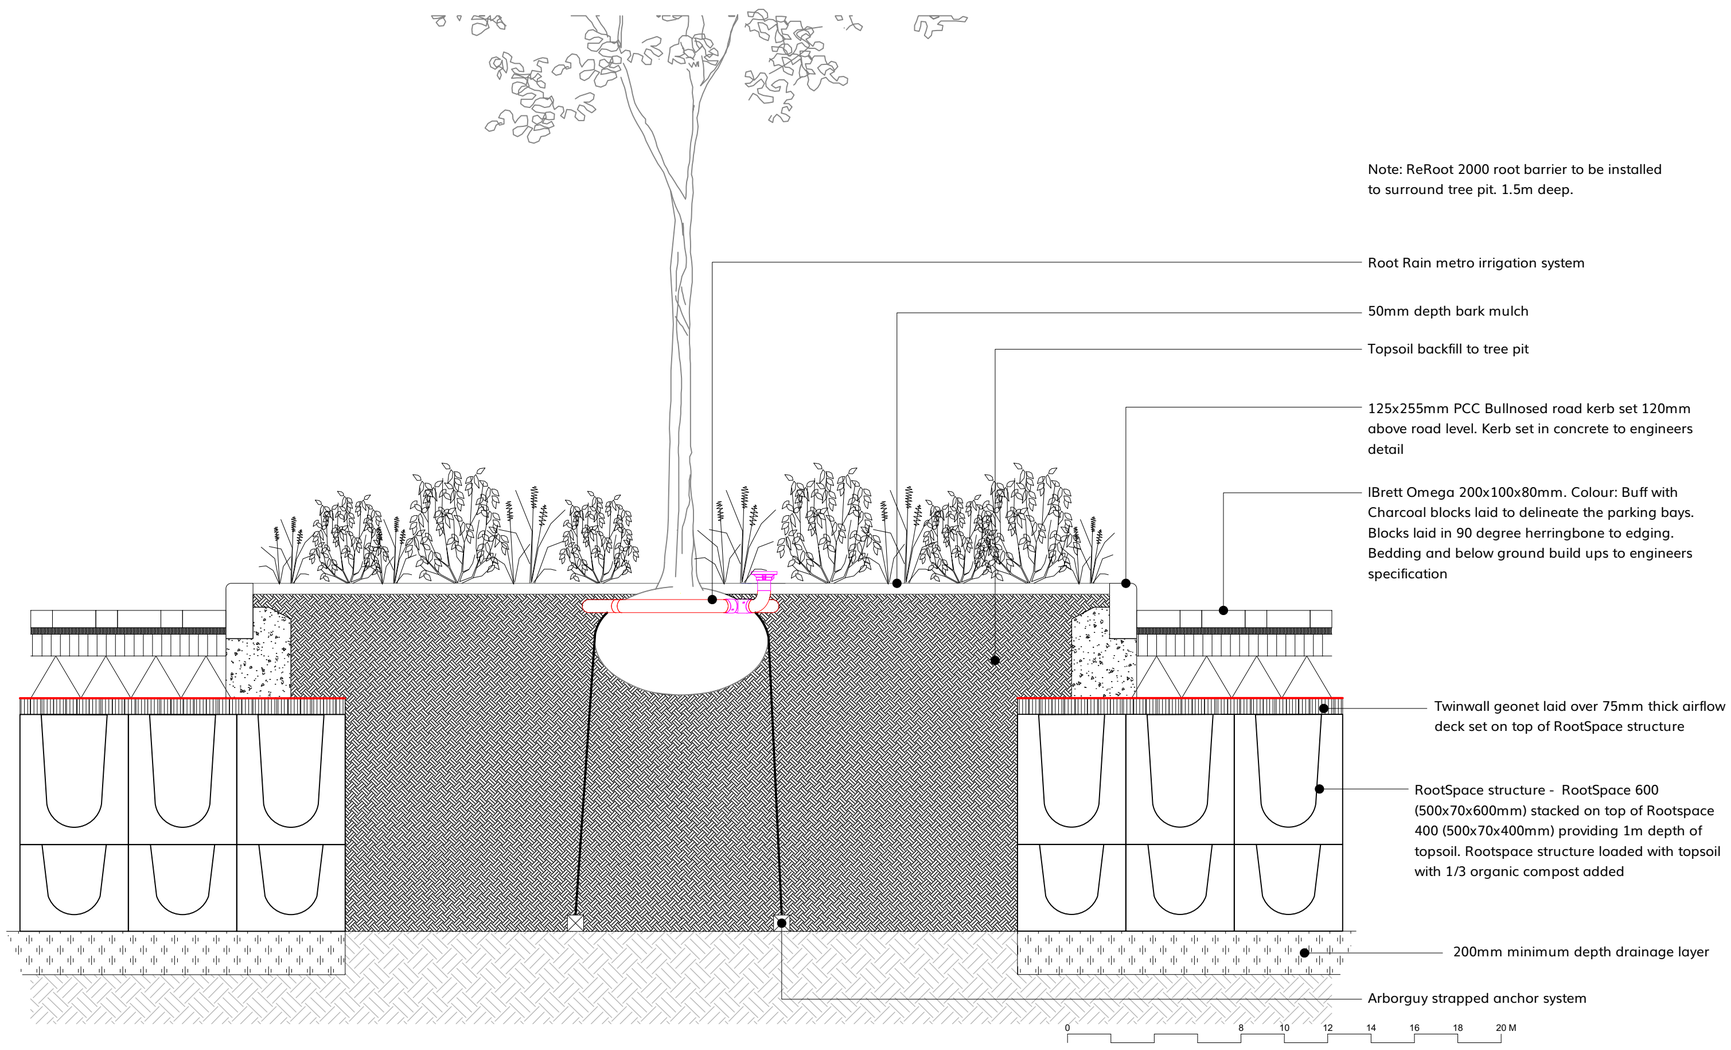

No.	Date	Appr	Revision Notes
P 02	09/11/22	BB	Lay-by added to block 1

Note: All Dimensions must be checked on site and not scaled from this drawing. All cross references are to the latest revision of the relevant drawing or specification being referenced

Scale/North Point: N

Scale: 1:200@A1

Drawn: AG | Checked: GWW

Project ID: 1956 | Date: 13/04/2022

Client: Sixty Bricks/NPS

Job Title: Priory Court

Issue: PLANNING

© Copyright

wynne-williams associates
landscape architects & arboricultural consultants
web: w-wa.co.uk tel: 01376 573050

Drawing Title: Existing Services & Tree Plan

Drg: 1956-WWA-LS-ZZ-DR-L-0117 | Rev: P02