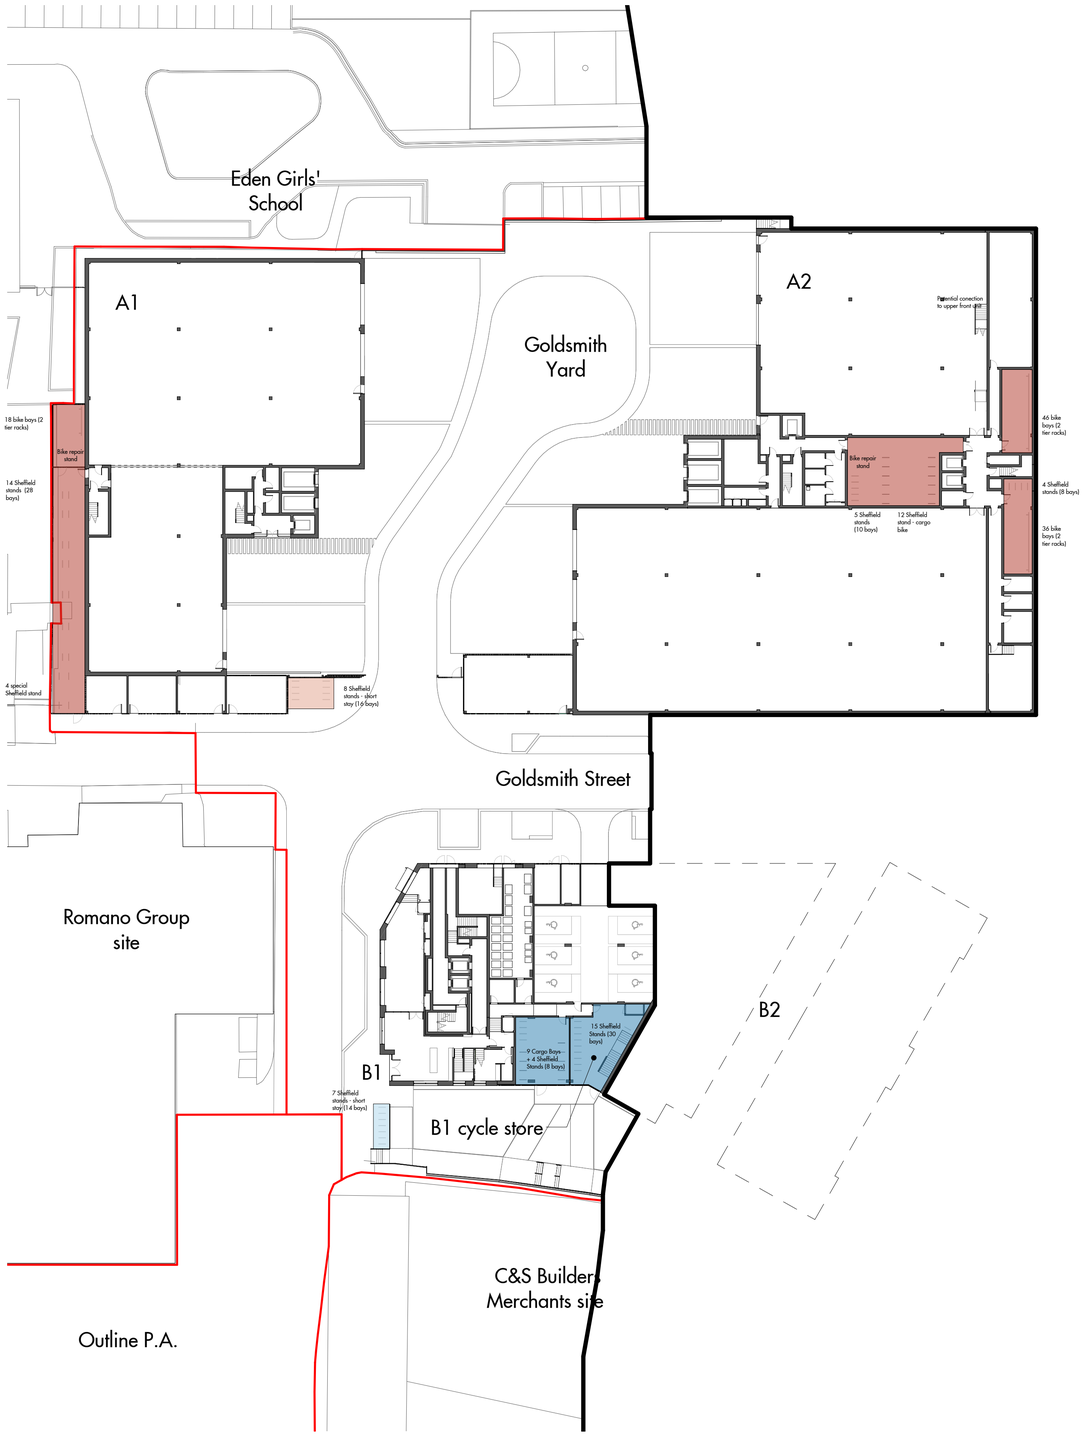

Block A level LGF +10.800
Block B level 00 +10.500

Block A level 00 +14.500
Block B Mezzanine level +14.630

0 20.0 m 40.0 m
1:400

Figured dimensions are in millimetres unless noted otherwise. All dimensions and levels shall be verified on site before proceeding with works. Detailed site survey to be carried out to verify positions and level relationships with site features and ordnance survey. The Architect must be notified of any discrepancy. Boundaries are indicative only and are to be verified by others.

Allies & Morrison LLP is not responsible for any errors caused by the transmission, translation, software or computer systems. Allies & Morrison LLP is not responsible for nor shall be liable for the consequences of any use made of the drawings or models other than that for which they were produced by Allies & Morrison LLP for the Client.

All Intellectual Property Rights reserved

REV	DATE	DESCRIPTION	CKD
P1	13/07/22	PLANNING APPLICATION ISSUE	AS
P2	16/06/23	PLANNING APPLICATION ISSUE	DA

Residential cycle store (long stay)
Residential cycle parking (short stay)
Industrial cycle store (long stay)
Industrial cycle parking (short stay)
Uplands House cycle store

FOR APPROVAL

Allies and Morrison LLP
85 Southwark Street
London SE1 0HX
telephone 020 7921 0100
facsimile 020 7921 0101
email studio@alliesandmorrison.com

A&M JOB No: 19029

Uplands Business Park
Cycle Storage
DETAILED APPLICATION STRATEGIES
19029-AAM-01_07_85

SCALE 1 : 400 @A1 1 : 800 @A3

P2
Revision