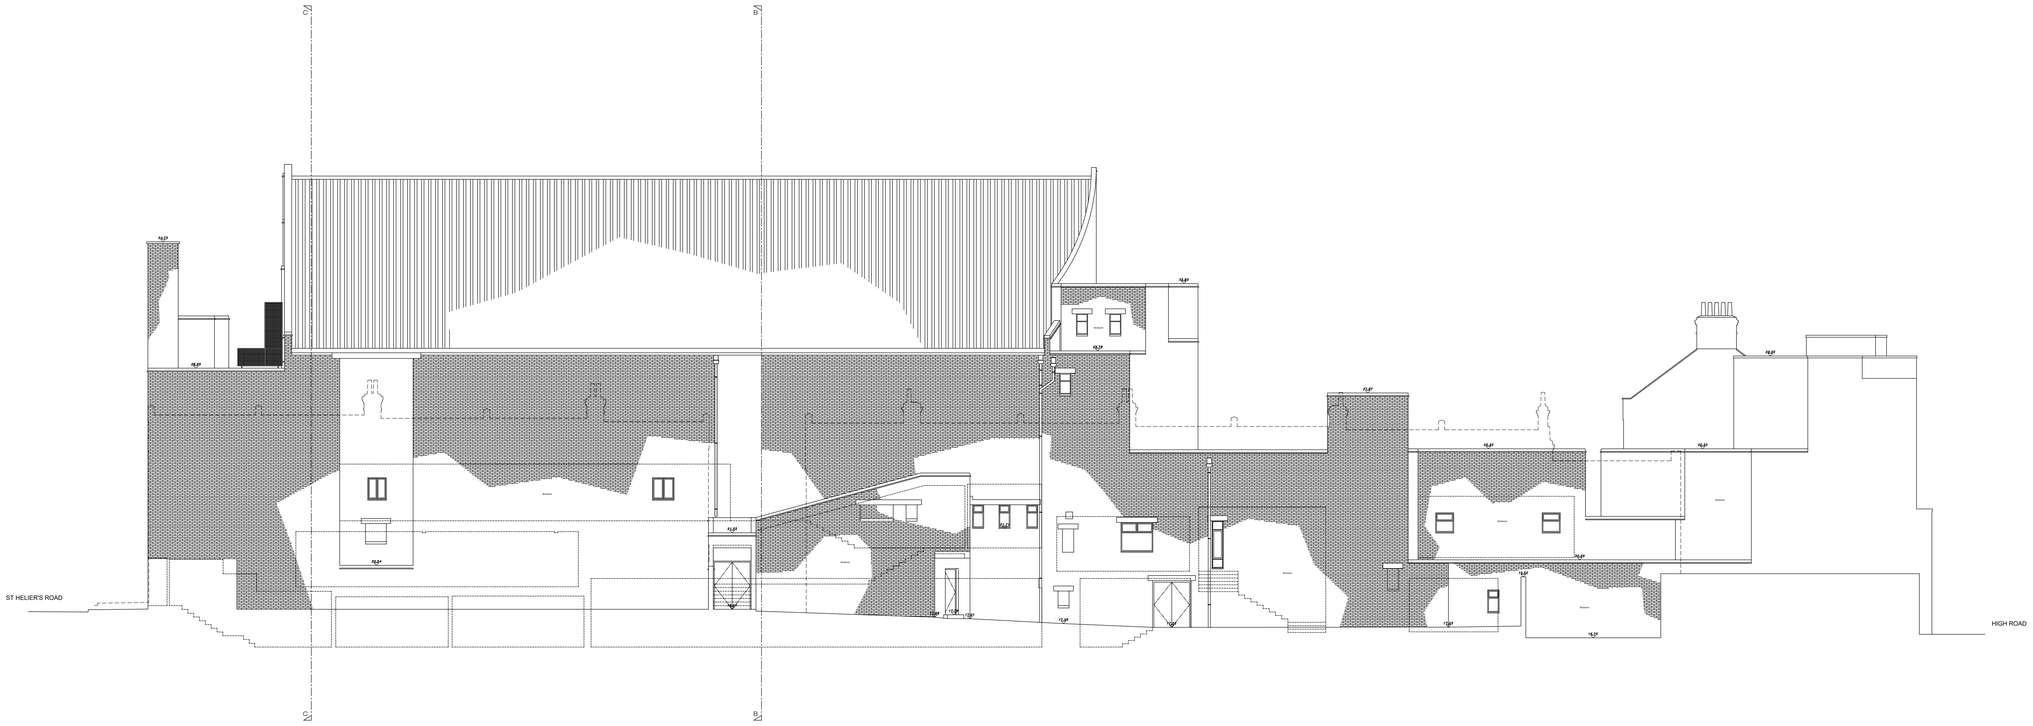

EXISTING NORTH SIDE ELEVATION 1

EXISTING NORTH SIDE ELEVATION 2

0 1.0 2.0 3.0 4.0 5.0 10.0m

The copyright of this drawing is vested with Corstorphine & Wright Ltd and must not be copied or reproduced without the consent of the company.

Rev.	Description	Date	Drw.	Chk.

Client
J Wool Group

Project
High Road
Leyton

Drawing Title
Existing North Side Elevations 1 & 2

Drawing Status
PLANNING

Corstorphine & Wright
Birmingham Studio
Alpha Building, Suffolk Street Queensway, Birmingham, B1 1TT
0121 737 8350
corstorphine-wright.com

Drawing No.	Revision
24080-0212	P00

Drawn	Checked	Paper Size	Scale	Date
AS	SJ	A0	1:100	07/11/24