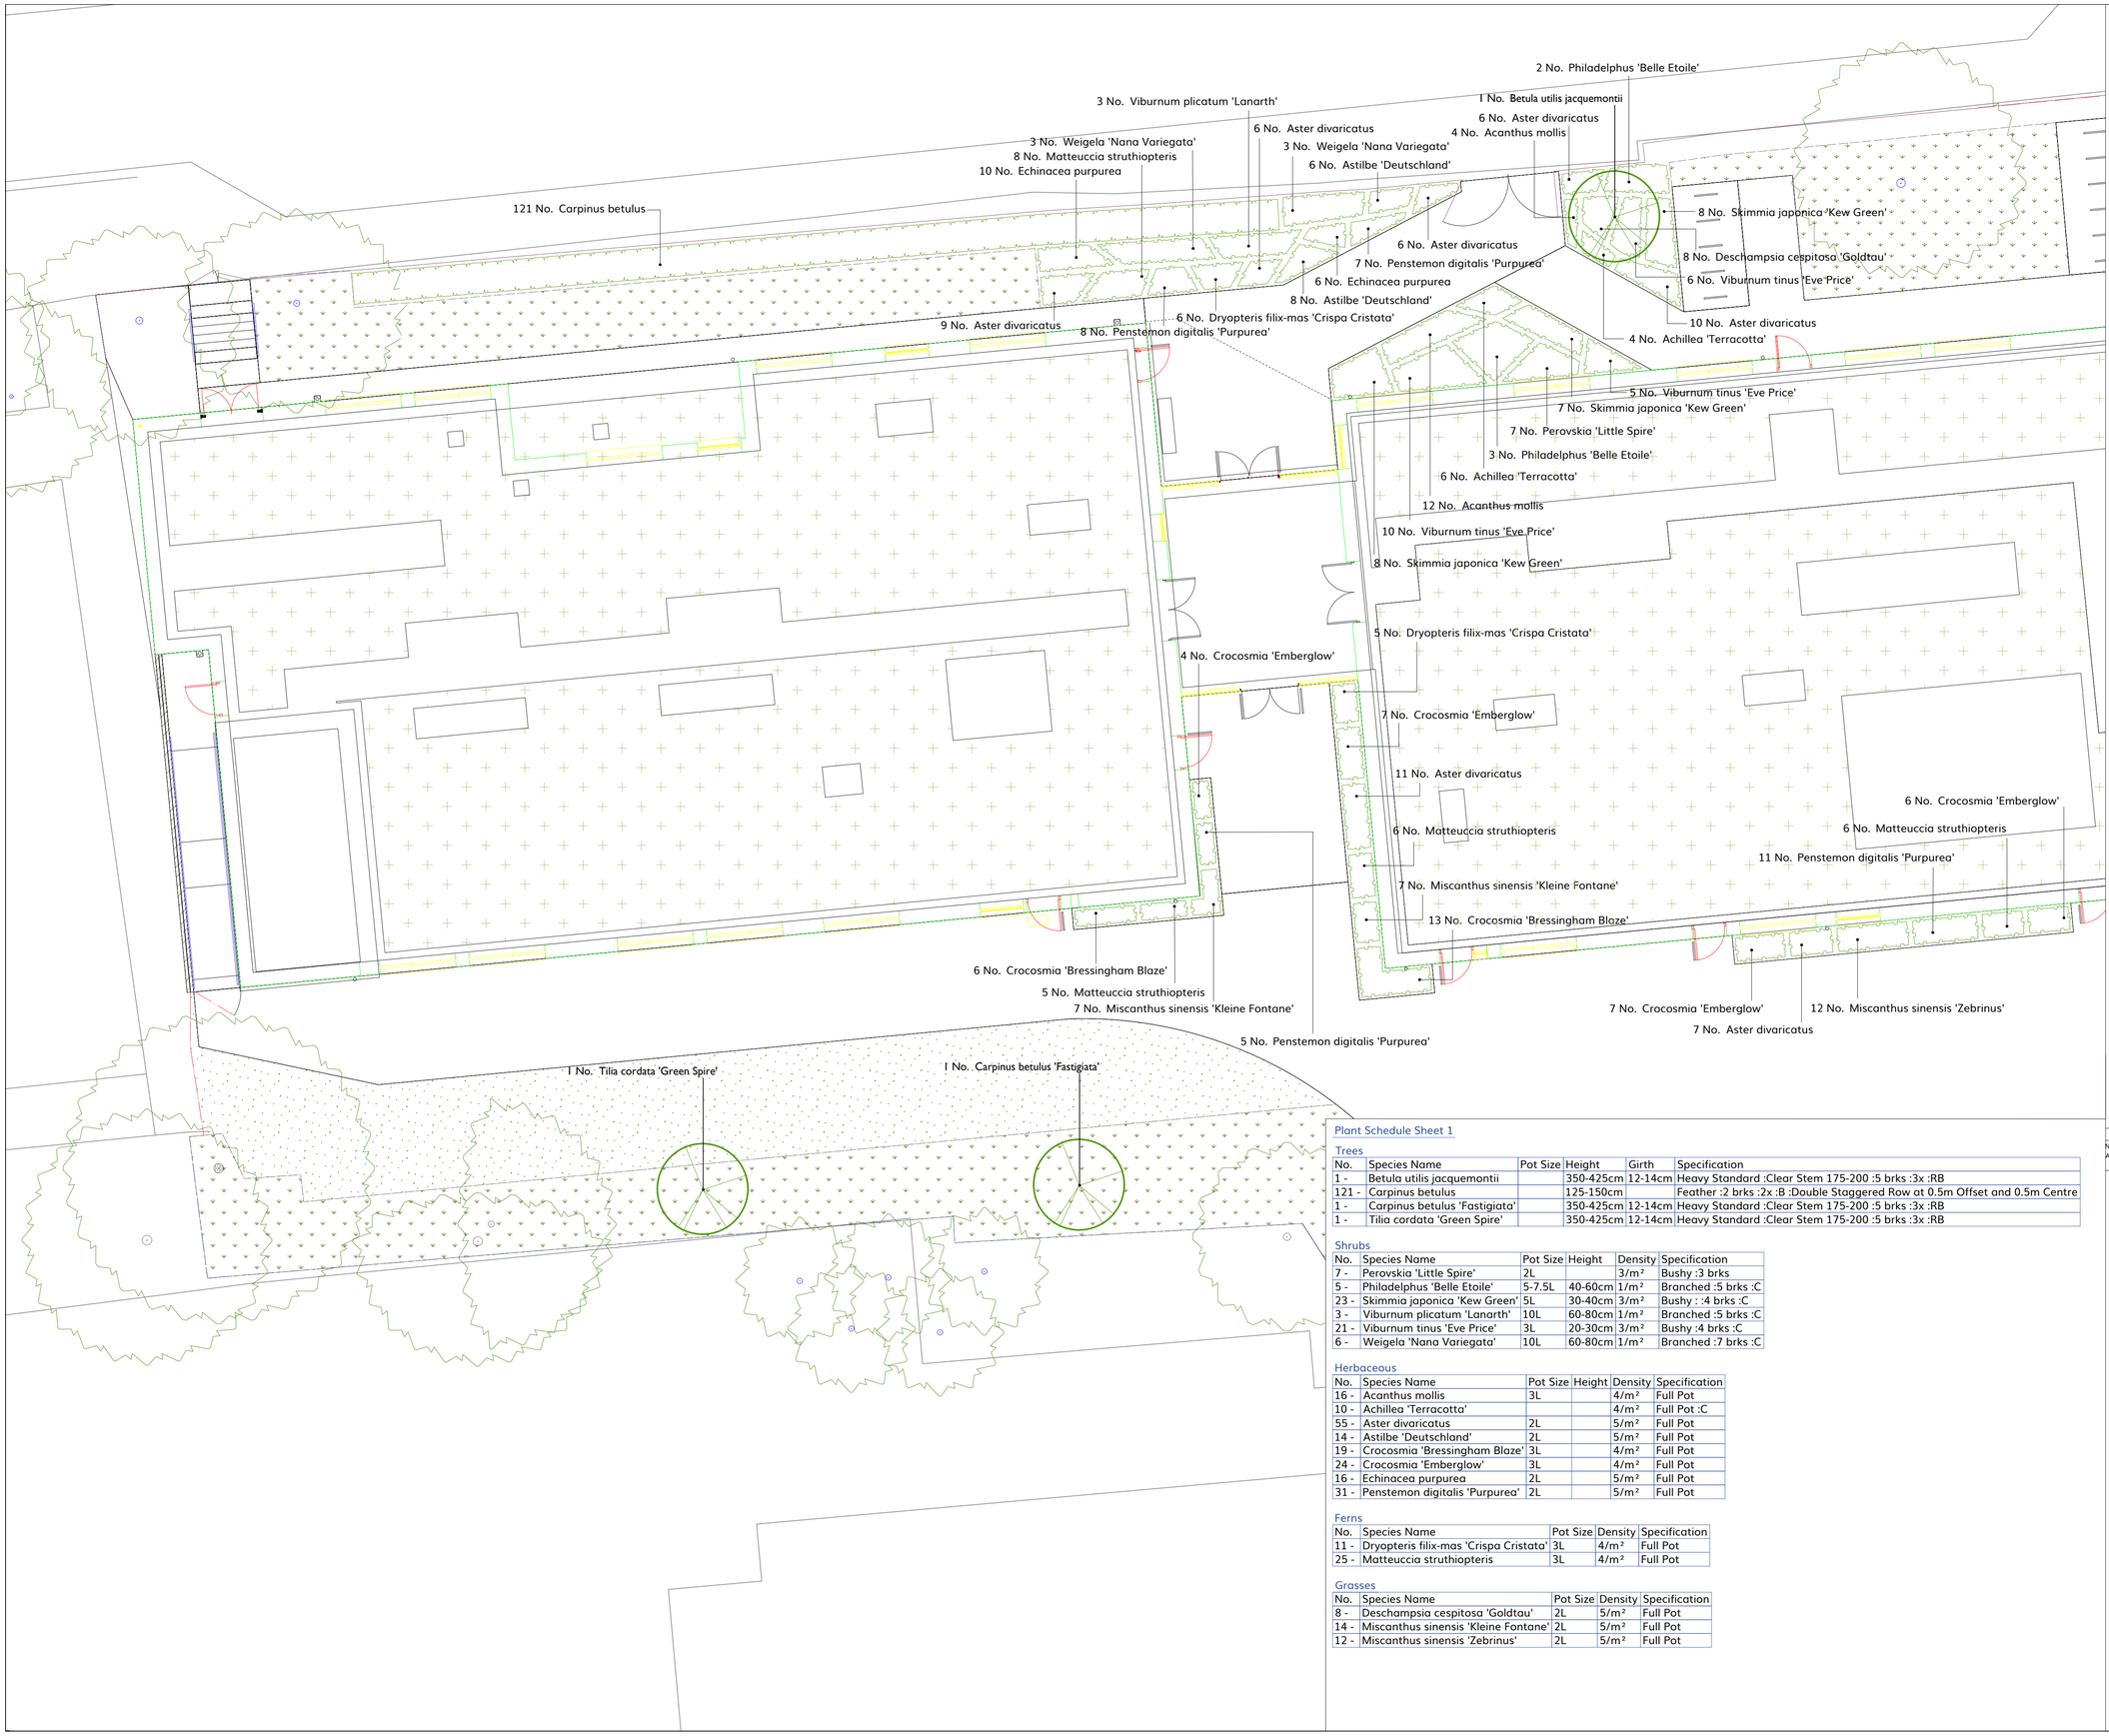

Existing tree retained
Refer to SRP1055-WWA-XX-XX-T-L-0603
for tree survey

Proposed tree planting
Trees to be planted in 1.0m x 1.0m x 0.75m pit and back filled with a mixture of topsoil and ameliorant.
Tree pits to have 75mm depth medium grade bark mulch.
Refer to specification for species and sizes

Wildflower meadow seeding
Germinal Seeds wildflower mix WFG15 'Countrylife, Schools & Colleges'.
Mix to exlcude:
Lotus corniculatus (Birdsfoot trefoil)
Papaver rhoeas (Corn Poopy)
Ranunculus acris (Meadow buttercup)

Mix to be sown at a rate of 5g/m² over 150mm depth clean topsoil.
Mix to be sown at two equal sowings at right angles to each other and diagonally to the main axes

Amenity grass turf
Turf to be Rolawn 'Medallion' turf or similar approved Ryegrass/Fescue natural turf.
Turf to be laid over 150mm depth clean topsoil

Proposed hedge.
Hedge to be planted in minimum 450mm depth clean topsoil with 50mm depth medium grade bark mulch.
Refer to specification for species and density.

Proposed planting.
Planting beds to be a minimum 450mm depth clean topsoil with 50mm depth medium grade bark mulch.
Refer to specification for species and density.

Green roof.
Bauder biodiverse green roof.
Green roof to extend beneath PV panels.
Refer to manufacturer's specification and Architects details

Note:
All works carried out within existing tree RPA's to be undertaken by hand to avoid damage to root systems

Plant Schedule Sheet 1

Trees

No.	Species Name	Pot Size	Height	Girth	Specification
1 -	Betula utilis jacquemontii		350-425cm	12-14cm	Heavy Standard :Clear Stem 175-200 :5 brks :3x :RB
121 -	Carpinus betulus		125-150cm		Feather :2 brks :2x :B :Double Staggered Row at 0.5m Offset and 0.5m Centre
1 -	Carpinus betulus 'Fastigiata'		350-425cm	12-14cm	Heavy Standard :Clear Stem 175-200 :5 brks :3x :RB
1 -	Tilia cordata 'Green Spire'		350-425cm	12-14cm	Heavy Standard :Clear Stem 175-200 :5 brks :3x :RB

Shrubs

No.	Species Name	Pot Size	Height	Density	Specification
7 -	Perovskia 'Little Spire'	2L		3/m²	Bushy :3 brks
5 -	Philadelphus 'Belle Etoile'	5-7.5L	40-60cm	1/m²	Branched :5 brks :C
23 -	Skimmia japonica 'Kew Green'	5L	30-40cm	3/m²	Bushy : :4 brks :C
3 -	Viburnum plicatum 'Lanarth'	10L	60-80cm	1/m²	Branched :5 brks :C
21 -	Viburnum tinus 'Eve Price'	3L	20-30cm	3/m²	Bushy :4 brks :C
6 -	Weigela 'Nana Variegata'	10L	60-80cm	1/m²	Branched :7 brks :C

Herbaceous

No.	Species Name	Pot Size	Height	Density	Specification
16 -	Acanthus mollis	3L		4/m²	Full Pot
10 -	Achillea 'Terracotta'			4/m²	Full Pot :C
55 -	Aster divaricatus	2L		5/m²	Full Pot
14 -	Astilbe 'Deutschland'	2L		5/m²	Full Pot
19 -	Crocosmia 'Bressingham Blaze'	3L		4/m²	Full Pot
24 -	Crocosmia 'Emberglow'	3L		4/m²	Full Pot
16 -	Echinacea purpurea	2L		5/m²	Full Pot
31 -	Penstemon digitalis 'Purpurea'	2L		5/m²	Full Pot

Ferns

No.	Species Name	Pot Size	Density	Specification
11 -	Dryopteris filix-mas 'Crispa Cristata'	3L	4/m²	Full Pot
25 -	Matteuccia struthiopteris	3L	4/m²	Full Pot

Grasses

No.	Species Name	Pot Size	Density	Specification
8 -	Deschampsia cespitosa 'Goldtau'	2L	5/m²	Full Pot
14 -	Miscanthus sinensis 'Kleine Fontane'	2L	5/m²	Full Pot
12 -	Miscanthus sinensis 'Zebrinus'	2L	5/m²	Full Pot

No.	Date	Appr	Revision Notes
-	-	-	-

Note: All Dimensions must be checked on site and not scaled from this drawing during construction.
All cross references are to the latest revision of the relevant drawing or specification being referenced

© Copyright

wynne-williams associates
landscape architects & arboricultural consultants
2 Threshelfords Business Park, Inworth Road, Feering, Essex CO5 9SE
web: w-wa.co.uk tel: 01376 570050

Scale/North Point
N
0 1 2 3 4 m 6 8 10

Client
DFE

Main Contractor
Morgan Sindall

Job Title
Burnside PRU

Drawing Title
General Arrangement
Planting Sheet 1

Issue
PLANNING

Scale	Sheet size
1:100 @A1	A1

Drawn	Checked
MJB	LD

Uniclass Code	Date
PM_40_40_01	14/10/2024

Drg	Status	Rev
SRP1055-WWA-ZZ-ZZ-D-L-0302	S4	C01