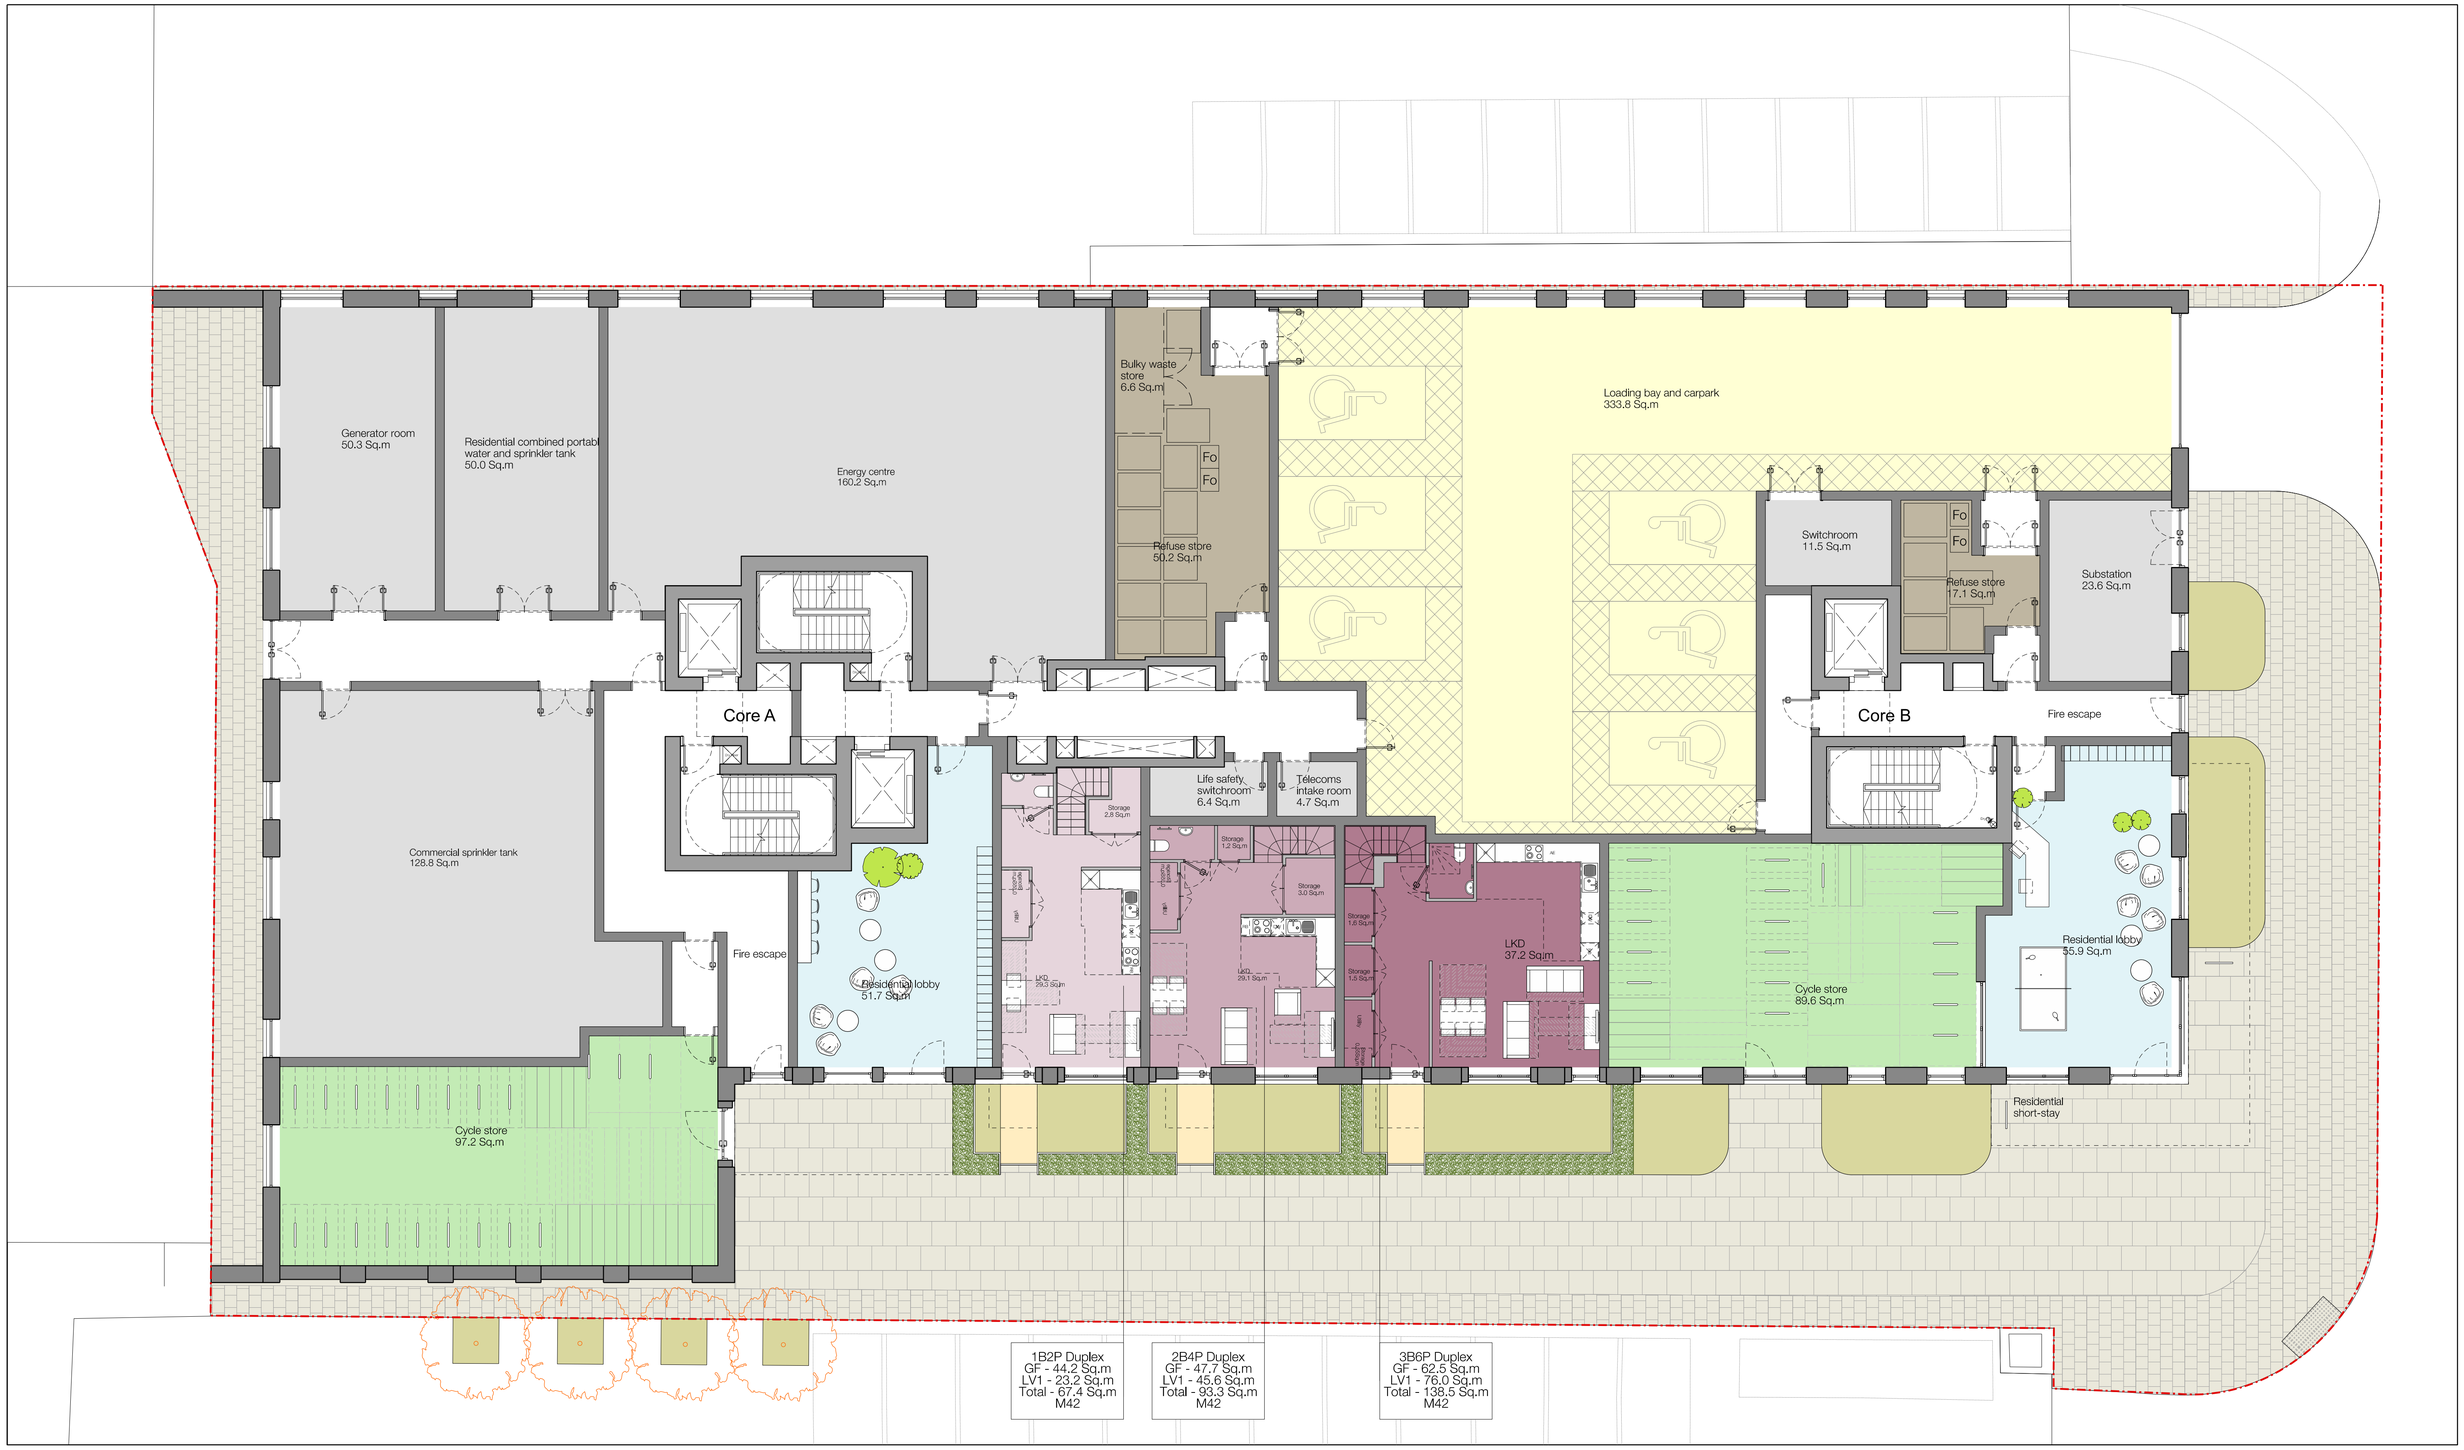

General Notes

DO NOT SCALE FOR PURPOSES OTHER THAN FOR THE PLANNING APPLICATION. All dimensions must be checked on site, errors are to be reported.

All illustrated material is subject to copyright. Unless otherwise agreed in writing, all rights to use this document are subject to payment of Architect's charges. This document may only be used for the express purpose and project for which it has been created and delivered, as notified in writing by the Architect. This document may not be otherwise used or copied. Any unauthorised use of this document is at the user's sole risk and without limiting the Architect's rights the user releases and indemnifies the Architect from and against all loss so arising.

Contractors must ensure that cross referenced drawings and specifications noted on these drawings are checked on a regular basis to ensure that the latest revisions are used.

Drawing Notes

Colour Code

- Cycle store
- Residential lobby
- Plant
- Refuse store
- Application boundary
- Refuse parking area
- 1B2P Social Rent
- 2B4P Social Rent
- 3B6P Social Rent

Scale 1:100 @ A1

0 0.5 1m 1.5 2m 2.5 5m 7.5m

Key Plan

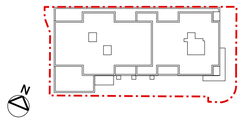

Title

General arrangement
Ground floor

Project

Hickman Avenue

Scale

1:100 @ A1 L

Issue Record		By	Chk	Date
P10	For information	DF	IT	XX.XX.2025
P09	For information	CO	IT	23.12.2024
P08	For information	CO	IT	09.12.2024
P07	For information	CO	IT	29.11.2024
P06	For information	CB	IT	25.06.2024
P05	For information	CO	IT	03.06.2024

Drawing Number
652-PTA-ZZ-00-DR-A-2100

Revision
P10

Status
S2 Suitable for information

Patel Taylor
48 Rawstorne Street
London EC1V 7ND
T +44 (0)20 7278 2323
www.pateltaylor.co.uk

Patel Taylor