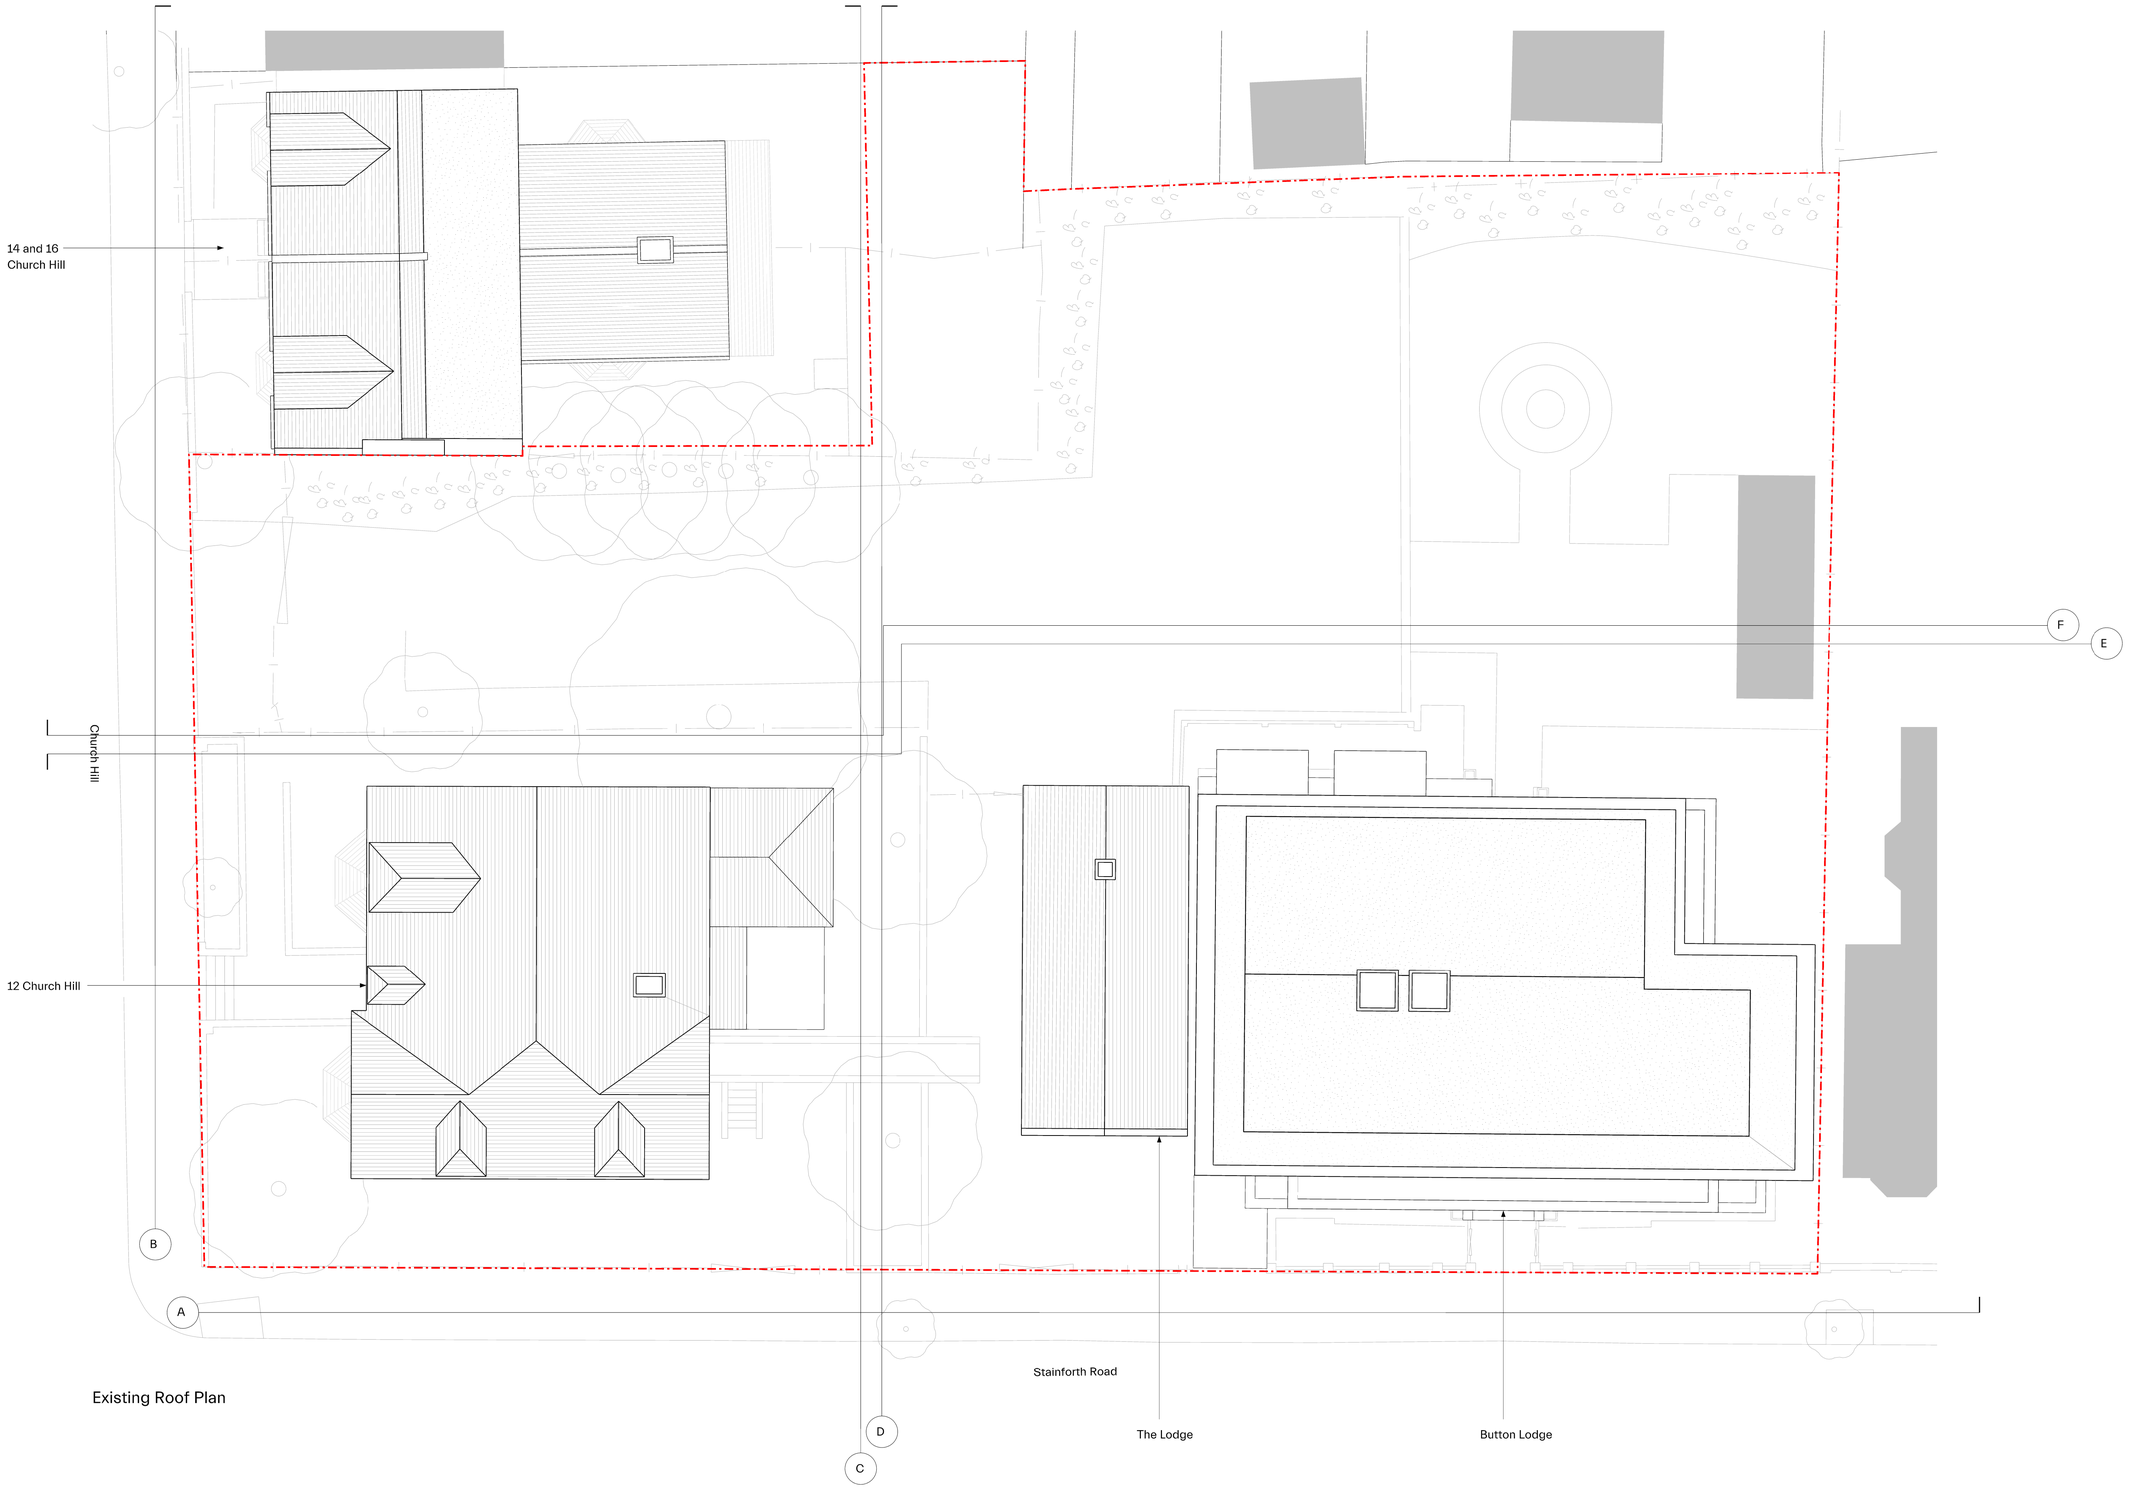

Existing Roof Plan

WGP ARCHITECTS

Project
448_12-16 Church Hill & Button Lodge

Drawing Number
448_PL_014

Revision
B

Drawing
Existing Roof Plan

Scale
1:100 @ A1, 1:200 @ A3

Drawing Category
General arrangement drawing

Drawing Status
PLANNING

Revision	Date	Drawn	Approved
-	23.05.23	PG	PMW
Notes	First Issue		
A	31.03.25	FA	JP
Notes	Updated Site Boundary		
B	01.04.25	FA	JP
Notes	Updated Site Boundary		

Notes

0 2m 4m

Do not scale. Use figured dimensions only.
Confirm all dimensions on site

Key

Site Boundary

Existing Fabric

WGP ARCHITECTS
27 BULWER STREET
LONDON W12 8AR
+44 (0)20 8735 5367
WGP-ARCHITECTS.COM

© WGP Architects 2025