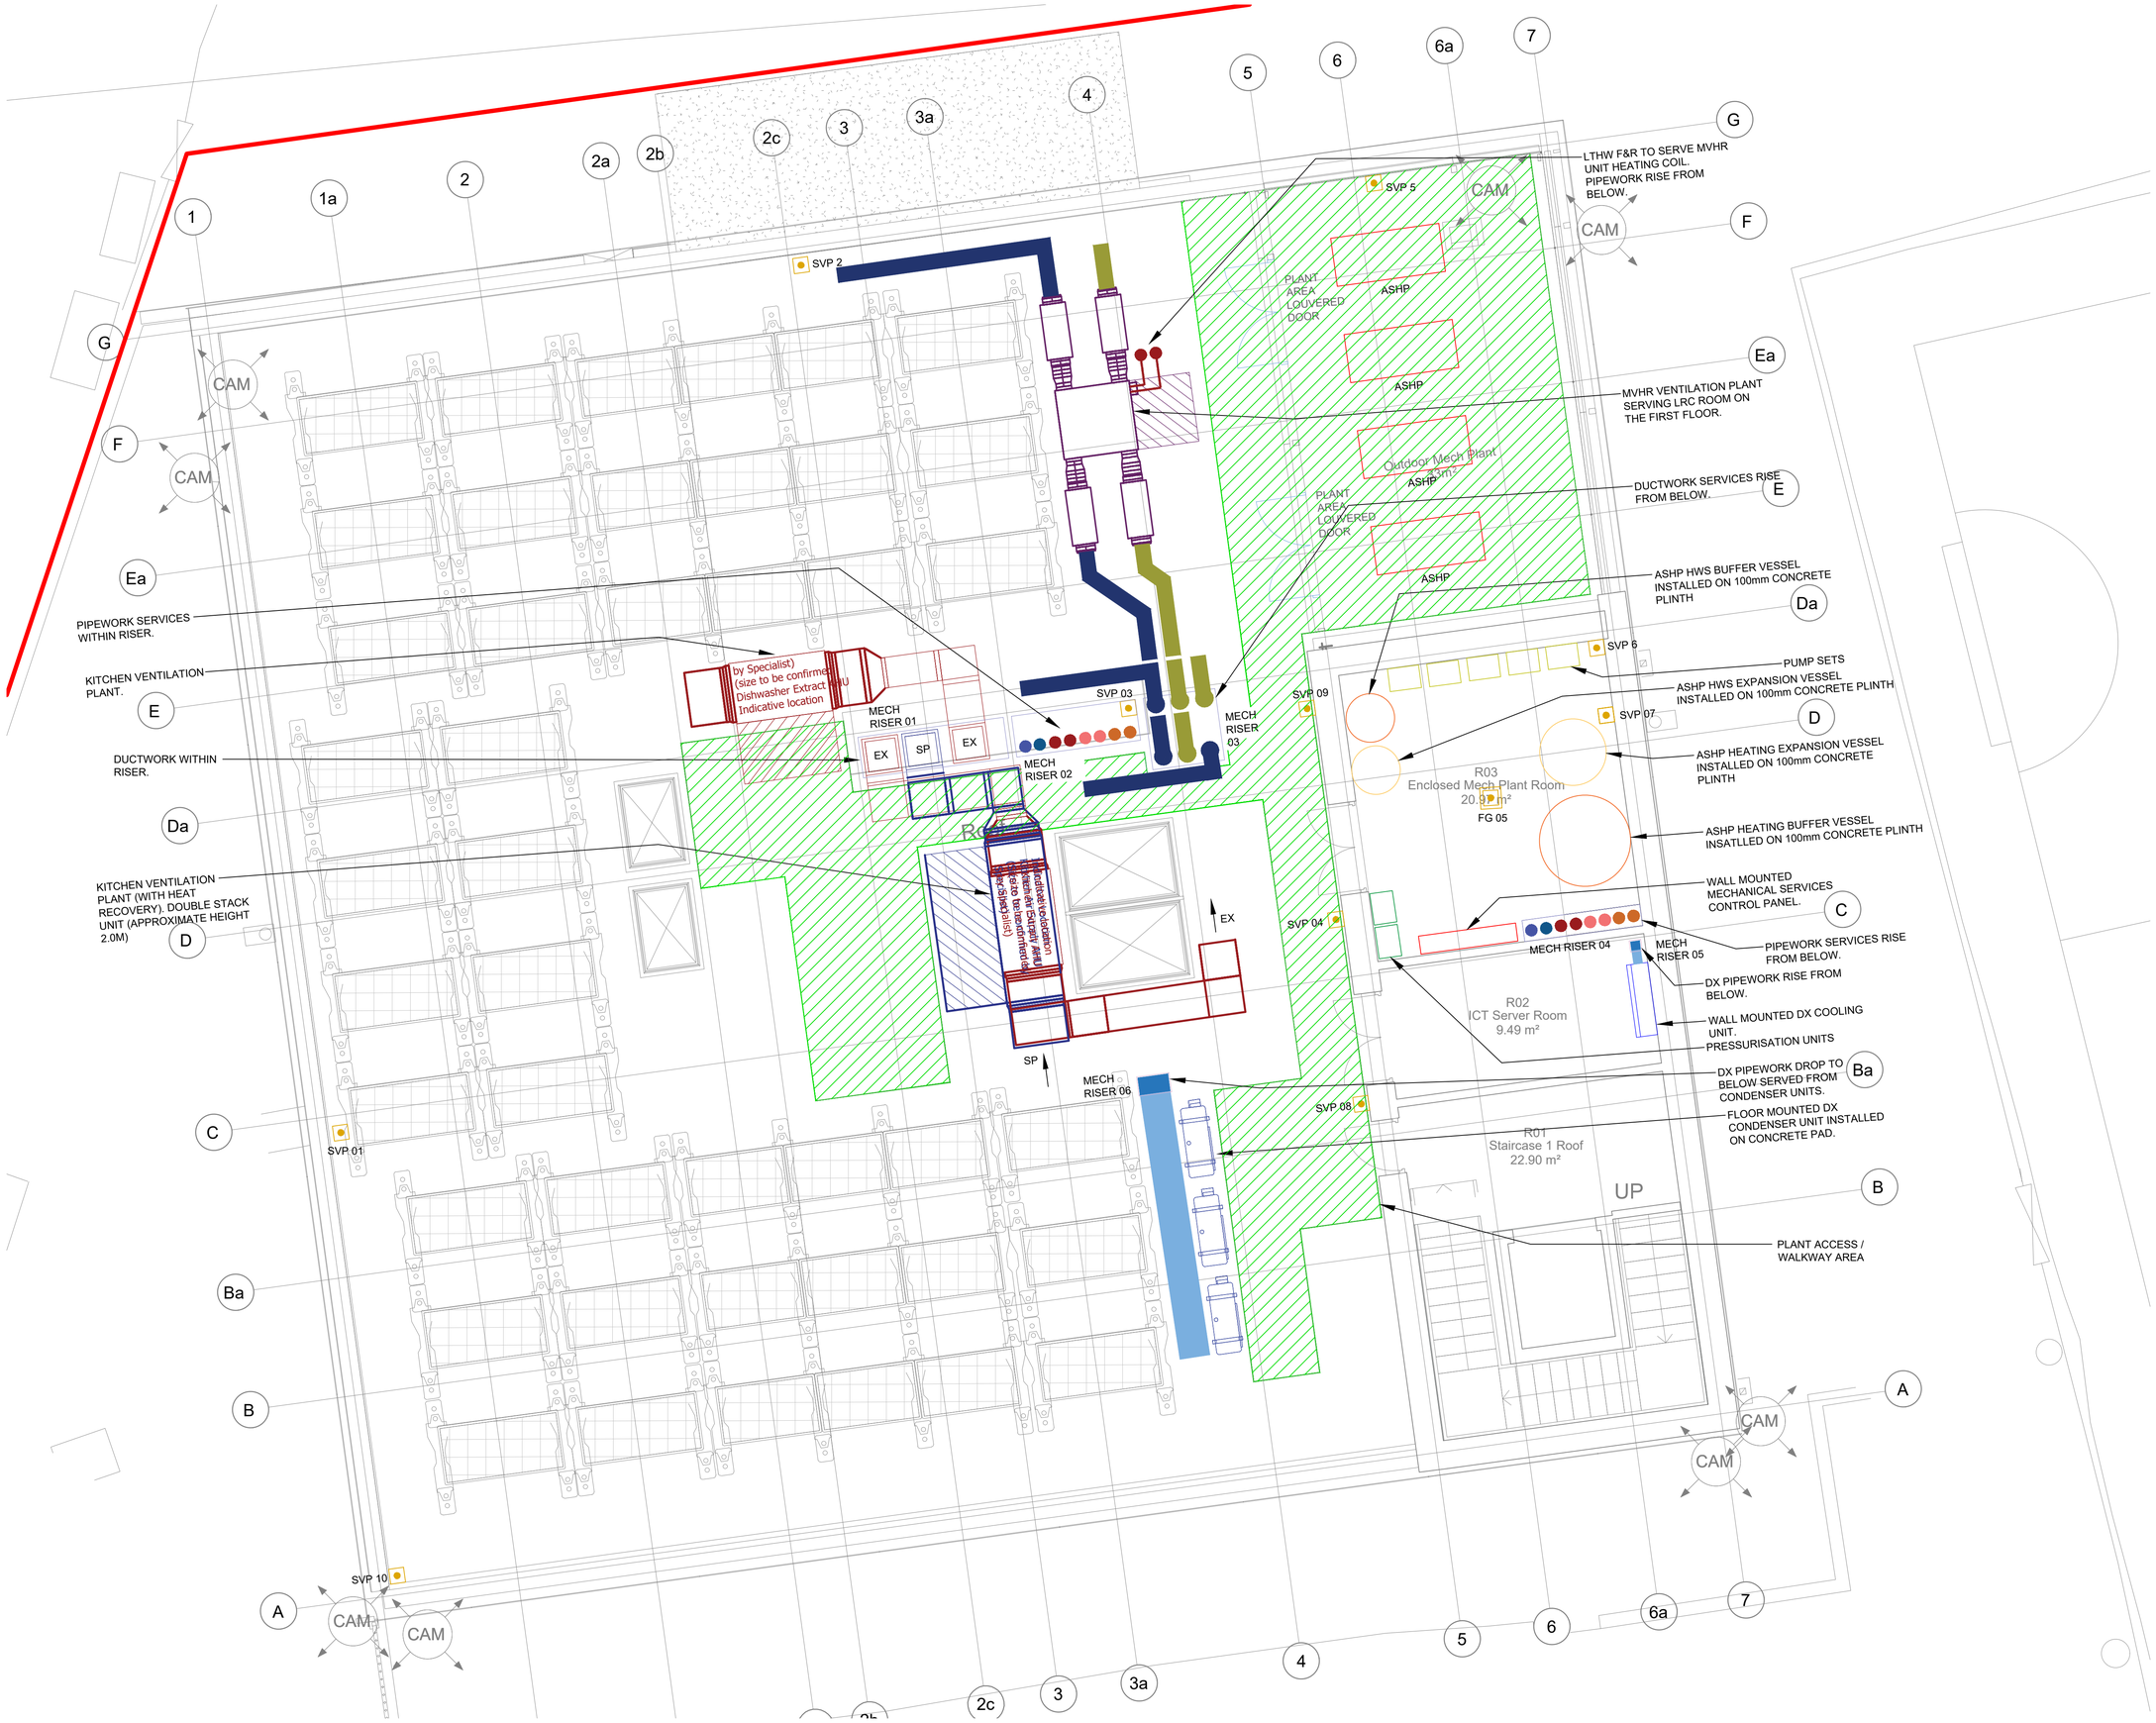

THIS DRAWING IS PREPARED SOLELY FOR DESIGN AND PLANNING SUBMISSION PURPOSES. IT IS NOT INTENDED OR SUITABLE FOR EITHER BUILDING REGULATIONS OR CONSTRUCTION PURPOSES AND SHOULD NOT BE USED FOR SUCH.

0m 1 2 3 6m

ORIGINAL SHEET SIZE A1

KEY PLAN

THIS DRAWING IS PRODUCED FOR USE IN THIS PROJECT ONLY AND MAY NOT BE USED FOR ANY OTHER PURPOSE. NPS PROPERTY CONSULTANTS LTD ACCEPT NO LIABILITY FOR THE USE OF THIS DRAWING OTHER THAN THE PURPOSE FOR WHICH IT WAS INTENDED IN CONNECTION WITH THIS PROJECT AS RECORDED IN THE 'PURPOSE FOR ISSUE' AND 'FILE STATUS CODE'.

THIS DRAWING MAY NOT BE REPRODUCED IN ANY FORM WITHOUT PRIOR WRITTEN AGREEMENT OF NPS PROPERTY CONSULTANTS LTD.

© CROWN COPYRIGHT AND DATABASE RIGHTS 2025 ORDNANCE SURVEY LICENCE NUMBER: -

Notes:

1. THIS DRAWING IS PRODUCED FOR USE IN THIS PROJECT ONLY AND MAY NOT BE USED FOR ANY OTHER PURPOSE. NPS PROPERTY CONSULTANTS LTD ACCEPT NO LIABILITY FOR THE USE OF THIS DRAWING OTHER THAN THE PURPOSE FOR WHICH IT WAS INTENDED IN CONNECTION WITH THIS PROJECT AS RECORDED ON THE TITLE BLOCK FIELDS 'PURPOSE FOR ISSUE' AND 'FILE STATUS CODE'.
2. THIS DRAWING MAY NOT BE REPRODUCED IN ANY FORM WITHOUT PRIOR WRITTEN AGREEMENT.
3. DO NOT SCALE FROM THE DRAWING, USE WRITTEN DIMENSIONS ONLY.
4. DRAWING SHALL BE READ IN CONJUNCTION WITH ALL SPECIFICATIONS / SCOPE OF WORKS / REPORTS.

REV	DRAWN	DATE	CHECKED	DATE	APPROVED	DATE
STAGE 3 - M&E SERVICES UPDATED TO SUITE ENERGY CONSULTANT REQUIREMENT. KITCHEN VENTILATION UPDATED.						
P5	MA	18.06.2025	MA	18.06.2025	MA	18.06.2025
STAGE 3 - M&E SERVICES UPDATED TO SUITE ARCHITECTURAL LAYOUT UPDATE.						
P4	MA	29.05.2025	MA	29.05.2025	MA	29.05.2025
STAGE 3 - M&E SERVICES UPDATED TO SUITE ARCHITECTURAL LAYOUT UPDATE.						
P3	MA	23.05.2025	MA	23.05.2025	MA	23.05.2025
STAGE 3 - FOLLOWING DTM STRUCTURAL CO-ORDINATION FOR DESIGN TEAM REVIEW.						
P2	MA	04.11.2024	MA	04.11.2024	MA	04.11.2024
STAGE 3 - ISSUED FOR INFORMATION / CO-ORDINATION						
P1	MA	10.10.2024	IW	10.10.2024	TBC	10.10.2024

EVOLVE

A PARTNERSHIP BETWEEN WALTHAM FOREST COUNCIL AND NORSE CONSULTING

Evolve Norse
280 Fifers Lane, Norwich, NR6 6EQ
Tel: 01603 894100 **web:**www.norsegroup.co.uk

CLIENT
London Borough of Waltham Forest

PROJECT
YARDLEY PS 1FE EXPANSION
HAWKWOOD CRECENT, E4 7PH

TITLE
STAGE 3
ROOM PLANT LAYOUT

SCALES	DISCIPLINE	PROJECT NUMBER
1:50	MECH ENG	116612

DRAWING NUMBER	REV CODE
EVO-XX-00-DR-M-117	P5

STATUS CODE	PURPOSE OF ISSUE	DRAWN BY
S2	INFORMATION	MA

© COPYRIGHT NPS GROUP 2025